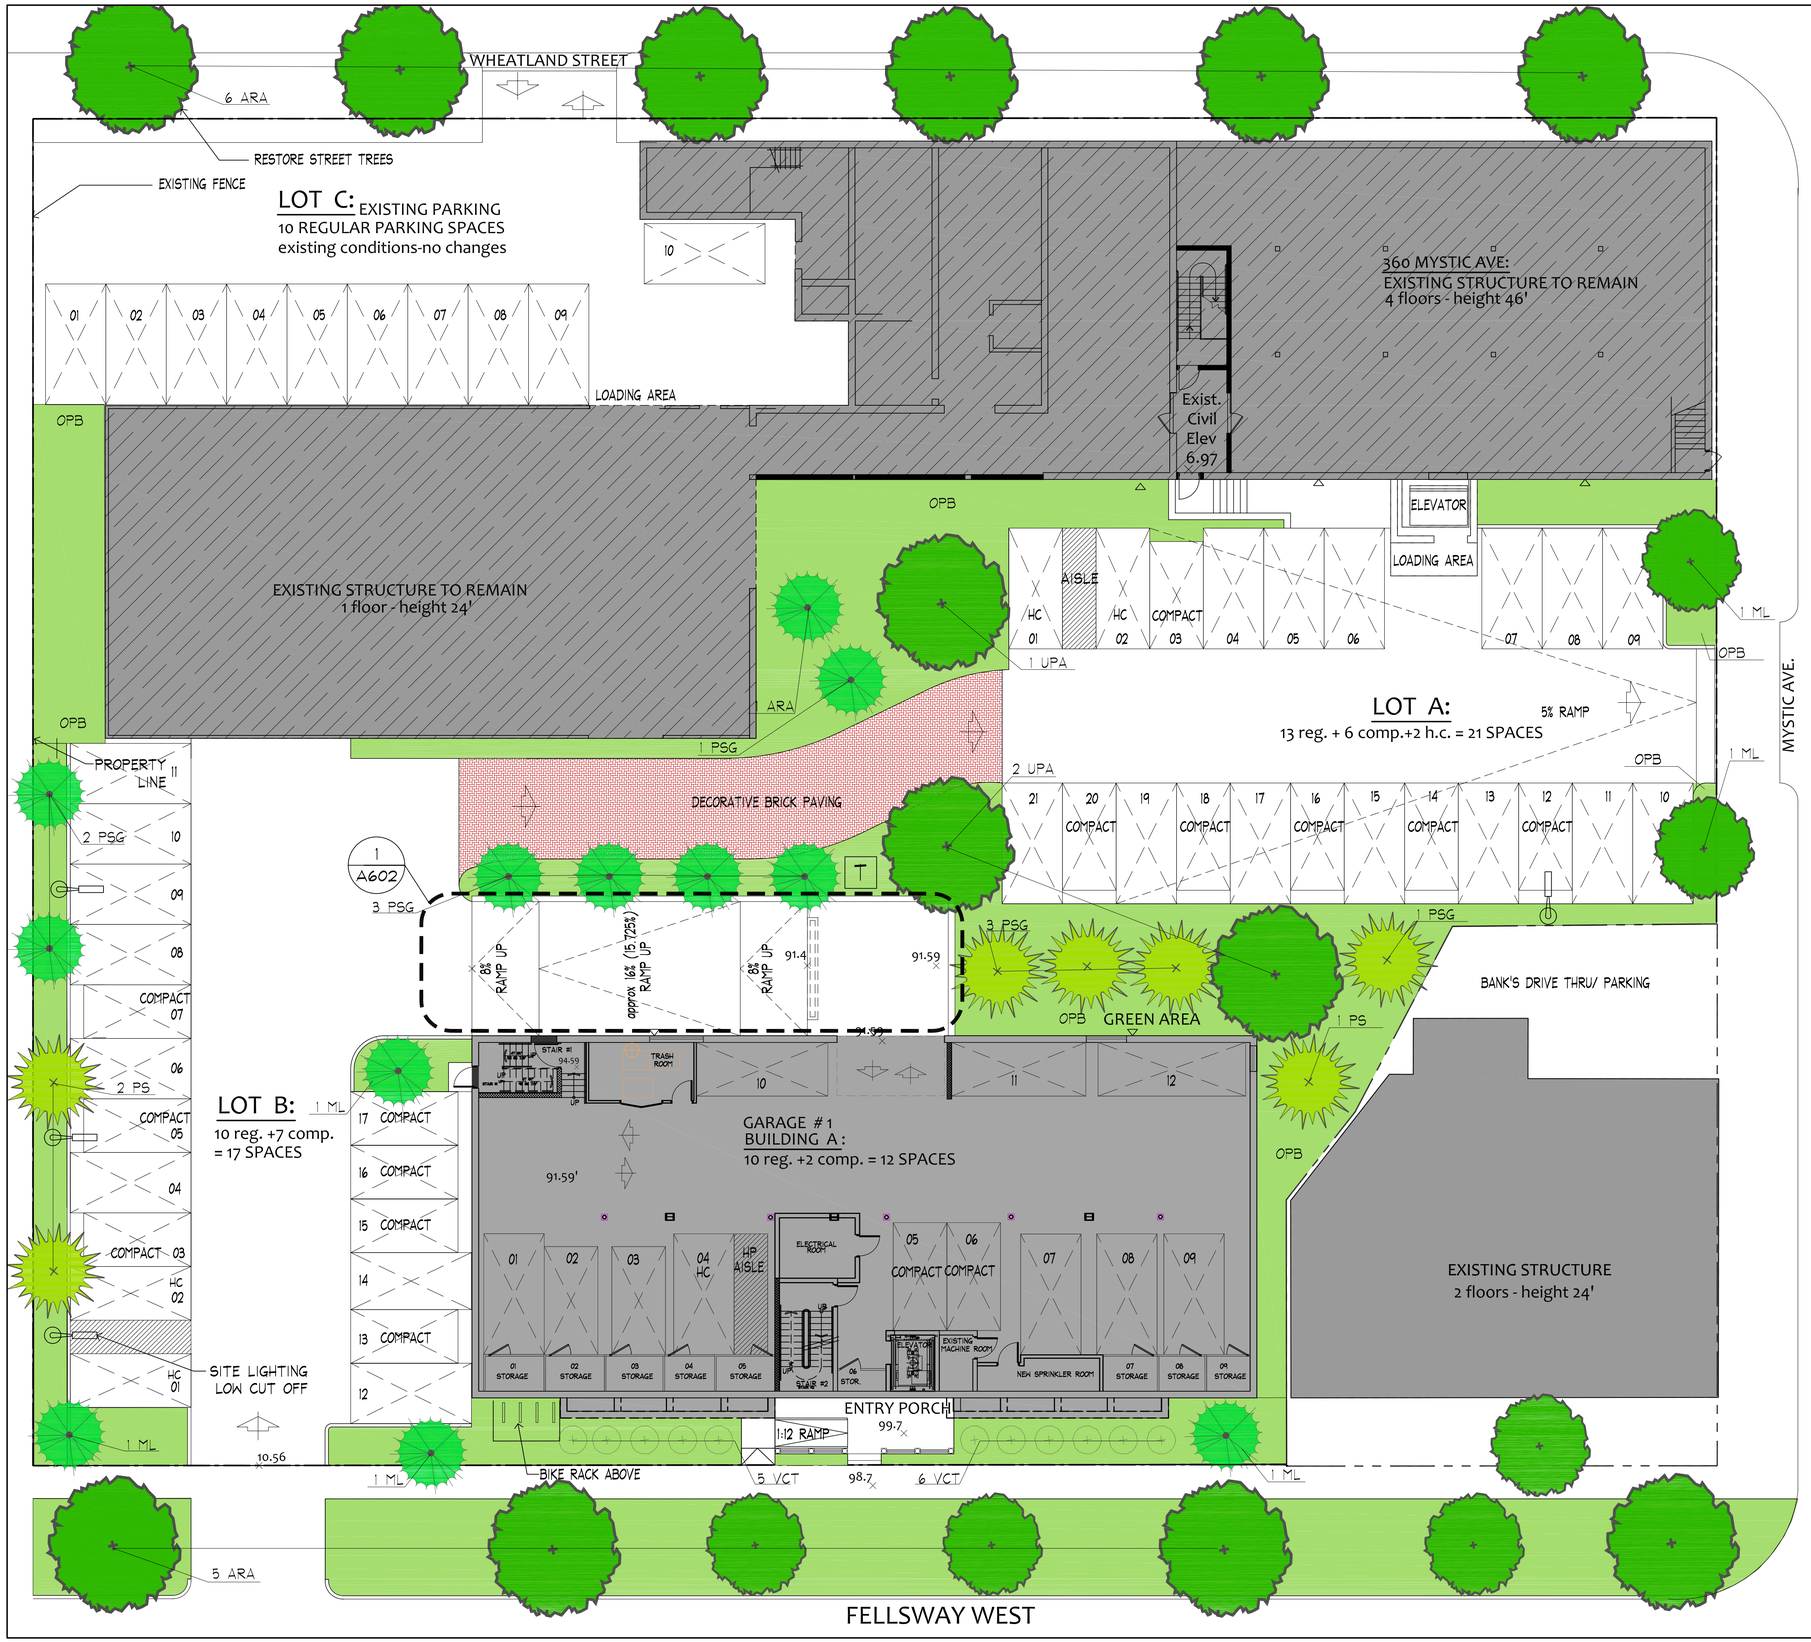

REVISED

100 Fellsway West

SOMERVILLE, MA

TREE TABLE

QUANT.	SYMBOL	SCIENTIFIC NAME	COMMON NAME	SIZE	REMARKS
13	ARA	ACER RUBRUM AUTUMN FLAME	AUTUMN FLAME RED MAPLE	2.5"-3" CAL.	B + B
1	FP	FRAXINUS PENNSYLVANIDA SUMMIT	SUMMIT GREEN ASH	2.5"-3" CAL.	B + B
5	ML	MAGNOLIA LOEBNERI SPRING SNOW	SPRING SNOW LOEBNER MAGNOLIA	2.5"-3" CAL.	B + B
6	PSG	PRUNUS SARGENTI	PINK SARGENT CHERRY	2.5"-3" CAL.	B + B
3	PS	PINUS STROBUS	EASTERN WHITE PINE	6'-7' HGT.	B + B
3	UPA	ULMUS PARVIFOLIA ALLEE	ALLEE CHINESE ELM	2.5"-3" CAL.	B + B

SHRUB TABLE

QUANT.	SYMBOL	SCIENTIFIC NAME	COMMON NAME	SIZE	REMARKS
60	JCS	JUNIFERUS CHINENSIS SARGENTI	GREEN SARGENT JUNIPER	15"-24" HGT.	B+B - 3.5' O.C
16	VTC	VIBURNUM TRUDUM COMPACTUM	DWARF AMERICAN CRANBERRY BUSH	3'-4' HGT.	4' O.C

NOTE: ORNAMENTAL BEDS SHOWN THROUGHOUT O.P.B.

ORNAMENTAL GRASS, PERENNIAL AND BULB TABLE

QUANT.	SYMBOL	SCIENTIFIC NAME	COMMON NAME	SIZE	REMARKS
2	PAH	PENNISETUM ALOPECUROIDES HAMELN	DWARF FOUNTAIN GRASS	2 GAL	24" O.C.
1	ATA	ACHILLEA X MOONSHINE	MOONSHINE YARROW	1 GAL	15" O.C.
1	HHR	HEMEROCALLIS HAPPY RETURNS	HAPPY RETURNS DAY LILLY	1 GAL	15" O.C.
1	RFG	RUDBECCIA FULGIDA GOLDSTURM	BLACK-EYED SUSAN	1 GAL	15" O.C.
1	SNM	SALVIA NEMOROSA MANACHT	MANACHT PURPLE SAGE	1 GAL	12" O.C.
1	SAJ	SEDUM AUTUMN JOY	AUTUMN JOY SEDUM	1 GAL	18" O.C.
2	DAF	NARCISSUS KING ALFRED	KING ALFRED DAFFOLIS	TOP SIZE	12" O.C.
2	LET	TULIPA ULY FLOWERED	RED LILY FLOWERED TULIP	TOP SIZE	12" O.C.

Neshamkin French Architects, Inc.
ARCHITECTS PRESERVATION PLANNERS DEVELOPMENT CONSULTANTS
5 Monument Square
Charlestown, MA. 02129
tel. 617.242.7422
fax 617.242.7424

REGISTERED ARCHITECT JOHN W. FRENCH No. 5758 CHARLESTOWN, MA COMMONWEALTH OF MASSACHUSETTS

Stamped By:
Drawn By:
Checked By:
Date: 08/14/2009
Revisions

1		11-19-09
2	TRANSFORMER	03-08-10
	Revision In Progress as of	01-25-11

Project No. 0806
File Name:
Drawing Title:

LANDSCAPE PLAN

REVISED

Sheet No. L-100

Scale: 3/32" = 1'-0"

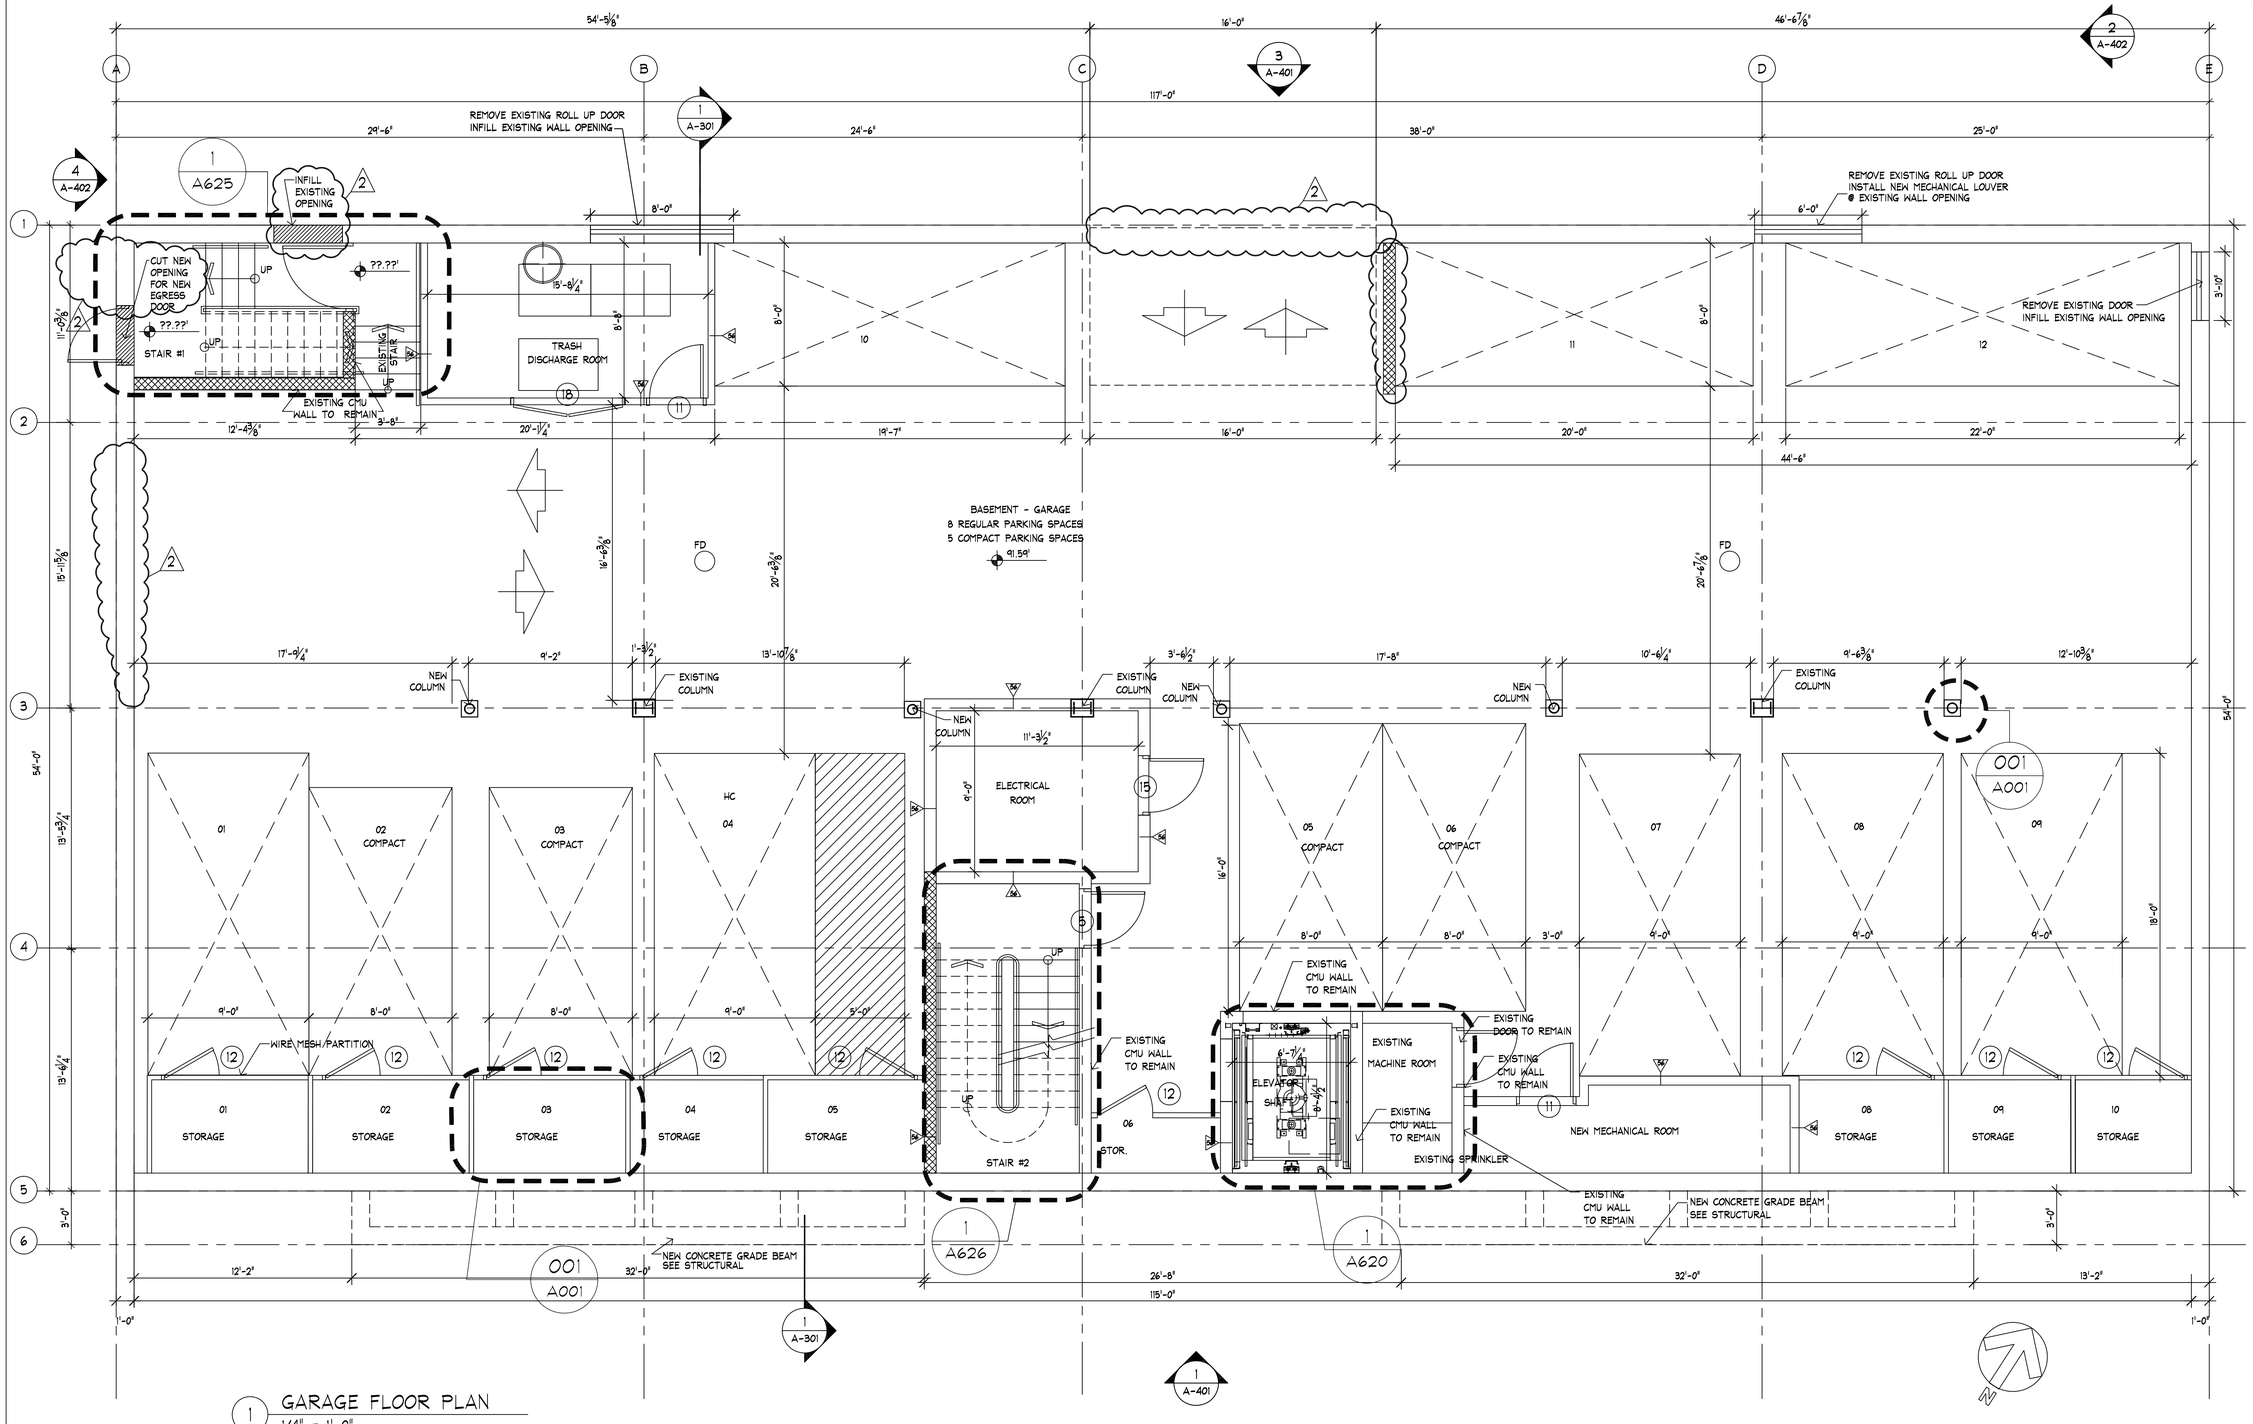

1 GARAGE FLOOR PLAN
1/4" = 1'-0"

REVISED

100 Fellsway West

SOMERVILLE, MA

Neshamkin French Architects, Inc.
ARCHITECTS PRESERVATION PLANNERS DEVELOPMENT CONSULTANTS
5 Monument Square
Charlestown, MA. 02129
tel. 617.242.7422
fax 617.242.7424

REGISTERED ARCHITECT
JOHN W. FRENCH
No. 5758
CHARLESTOWN, MA
COMMONWEALTH OF MASSACHUSETTS

Stamped By:
Drawn By:
Checked By:
Date: 08/14/2009

Revisions

1	11-19-09
2nd Revision In Progress as of	01-25-11

Project No. 0806
File Name:
Drawing Title:

GARAGE FLOOR PLAN

REVISED

Sheet No. A-100

Scale: 1/4" = 1'-0"

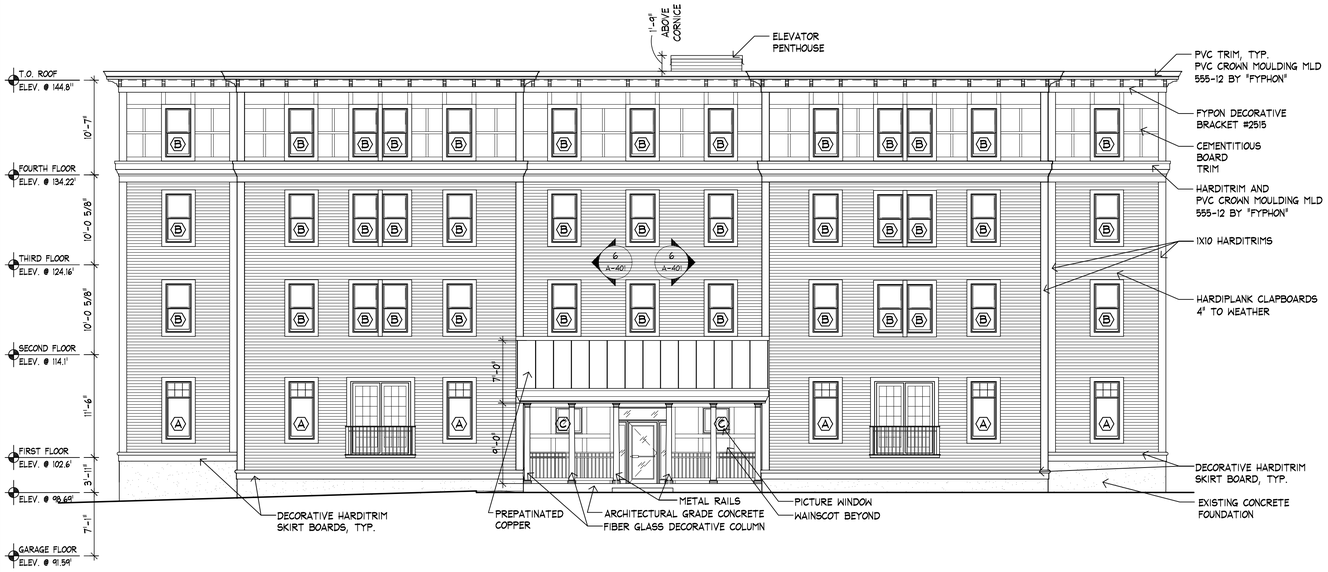

1 SOUTH ELEVATION
1/8" = 1'-0"

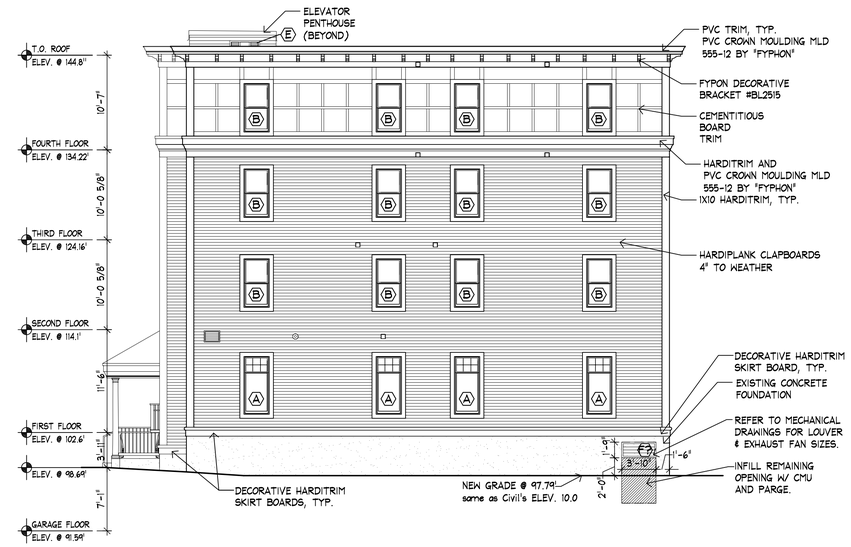

2 EAST ELEVATION (ADJACENT TO BANK)
1/8" = 1'-0"

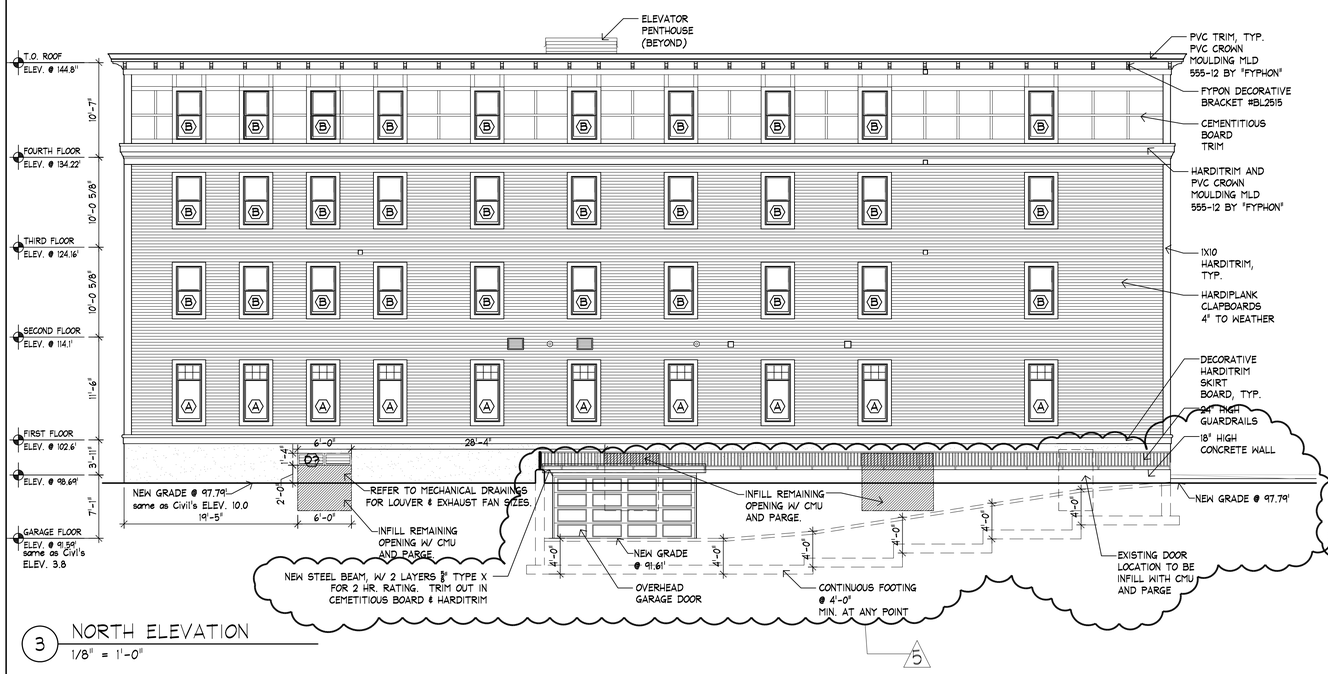

3 NORTH ELEVATION
1/8" = 1'-0"

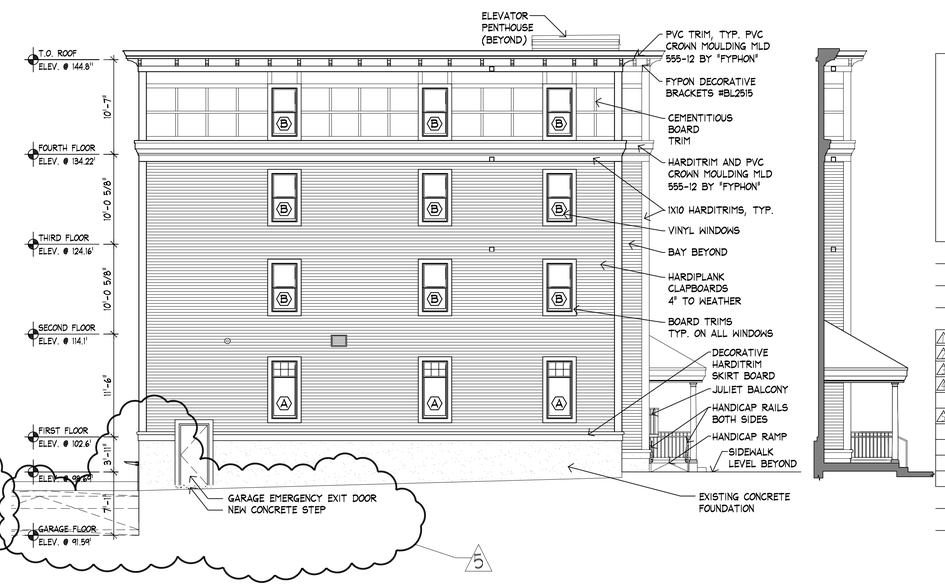

4 WEST ELEVATION
1/8" = 1'-0"

6 INTERIOR BAY ELEVATION (TYP.)
1/8" = 1'-0"

LEGEND: (SEE ELEVATIONS FOR SYMBOL LOCATIONS)

KITCHEN OR RESTROOM EXHAUST (1st FLOOR)	HVAC INTAKE / VENT
DRYER VENT	HVAC LOUVER

REVISED

100 Fellsway West

SOMERVILLE, MA

Neshamkin French Architects, Inc.
ARCHITECTS PRESERVATION PLANNERS DEVELOPMENT CONSULTANTS
5 Monument Square tel. 617.242.7422
Charlestown, MA. 02129 fax 617.242.7424

REGISTERED ARCHITECT JOHN W. FRENCH No. 5758 CHARLESTOWN, MA COMMONWEALTH OF MASSACHUSETTS

08/14/2009

1	ADDENDUM #9	11-19-09
2	requested by Planning Dept.	03-17-10
3	requested by ISD	04-05-10
4	indicates changes from original Planning Board Approval	04-13-10
5	Ramp Grade Change	12-22-10

0806

ELEVATIONS

REVISED

A-401

1/8" = 1'-0"

BUY ALUMINUM FENCE.COM
1-866-838-8660

*******FREE SHIPPING ON ORDERS OF $5000 OR MORE*******

Flat Top Piket Fence
Picket Top Fence
Pointed Picket Top
Aluminum Privacy
Single Gate Styles
Double Gate Styles
Double Gates I
Double Gates II
Aluminum Arbor
Accessories
Pictures of Gates
Pictures of Fences
Pictures of Extras

If you have difficulty placing your order online, please E-mail us a layout of your property that you need to fence and we will email you back a price quote. Our E-mail Address is sales@buyaluminumfence.c

CALL FOR EXTRA 2% OFF IF PAYING BY CERTIFIED CHECK
WE SHIP ALL OVER USA / CANADA AND WORLDWIDE AT VERY LOW RATES

112 Monroe Street Garfield, NJ 07026	CORPORATE OFFICE / SALES OFFICE 131-02 Jamaica Avenue Richmond Hill, NY 11418 FAX LAYOUT : 718-805-9816	2108 Route 22 Wingdale, NY 12594
2058 Horse Block Road Medford, NY 11763		560 South Black Horsepike Blackwood, NJ 08012

PLEBIAN STYLE

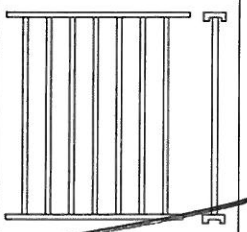

FLAT TOP 2 RAIL SYSTEM

ROYAL

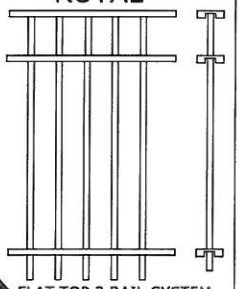

FLAT TOP 3 RAIL SYSTEM

PATRICIAN

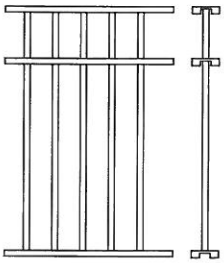

FLAT TOP 3 RAIL SYSTEM

BLACK POWDER COAT RAIL - JMF

KNIGHT STYLE

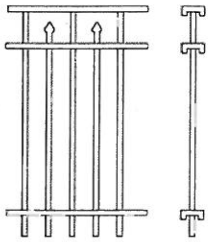

FLAT TOP 3 RAIL SYSTEM

REGAL

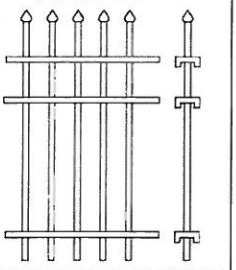

POINTED TOP 3 RAIL SYSTEM

EARLE STYLE

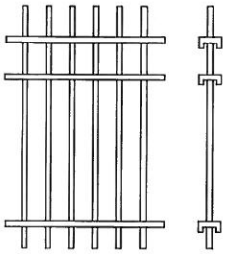

PICKET TOP 3 RAIL SYSTEM

PRINCE

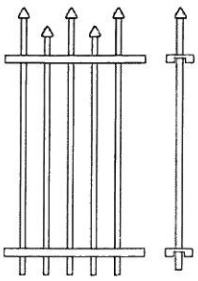

PRINCESS

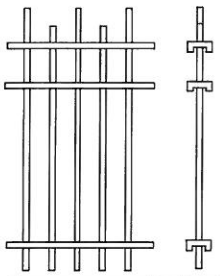

GENTRY

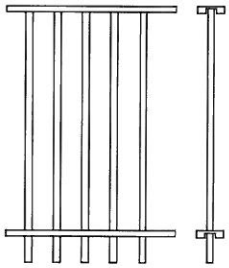

FLAT TOP 2 RAIL SYSTEM

ARISTOCRAT

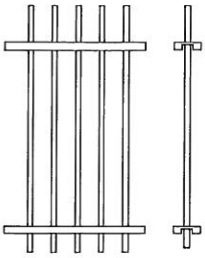

PICKET TOP 2 RAIL SYSTEM

MONARCH

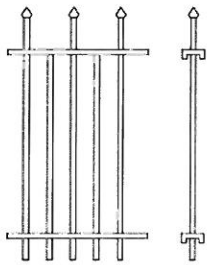

POINTED TOP 2 RAIL SYSTEM

ELEGANCE

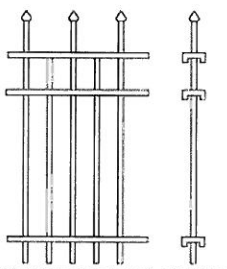

POINTED TOP 3 RAIL SYSTEM

SEMI PRIVACY | FULL PRIVACY | ESQUIRE

FOR RAMP DETAIL - 101 FELLSWAY West.