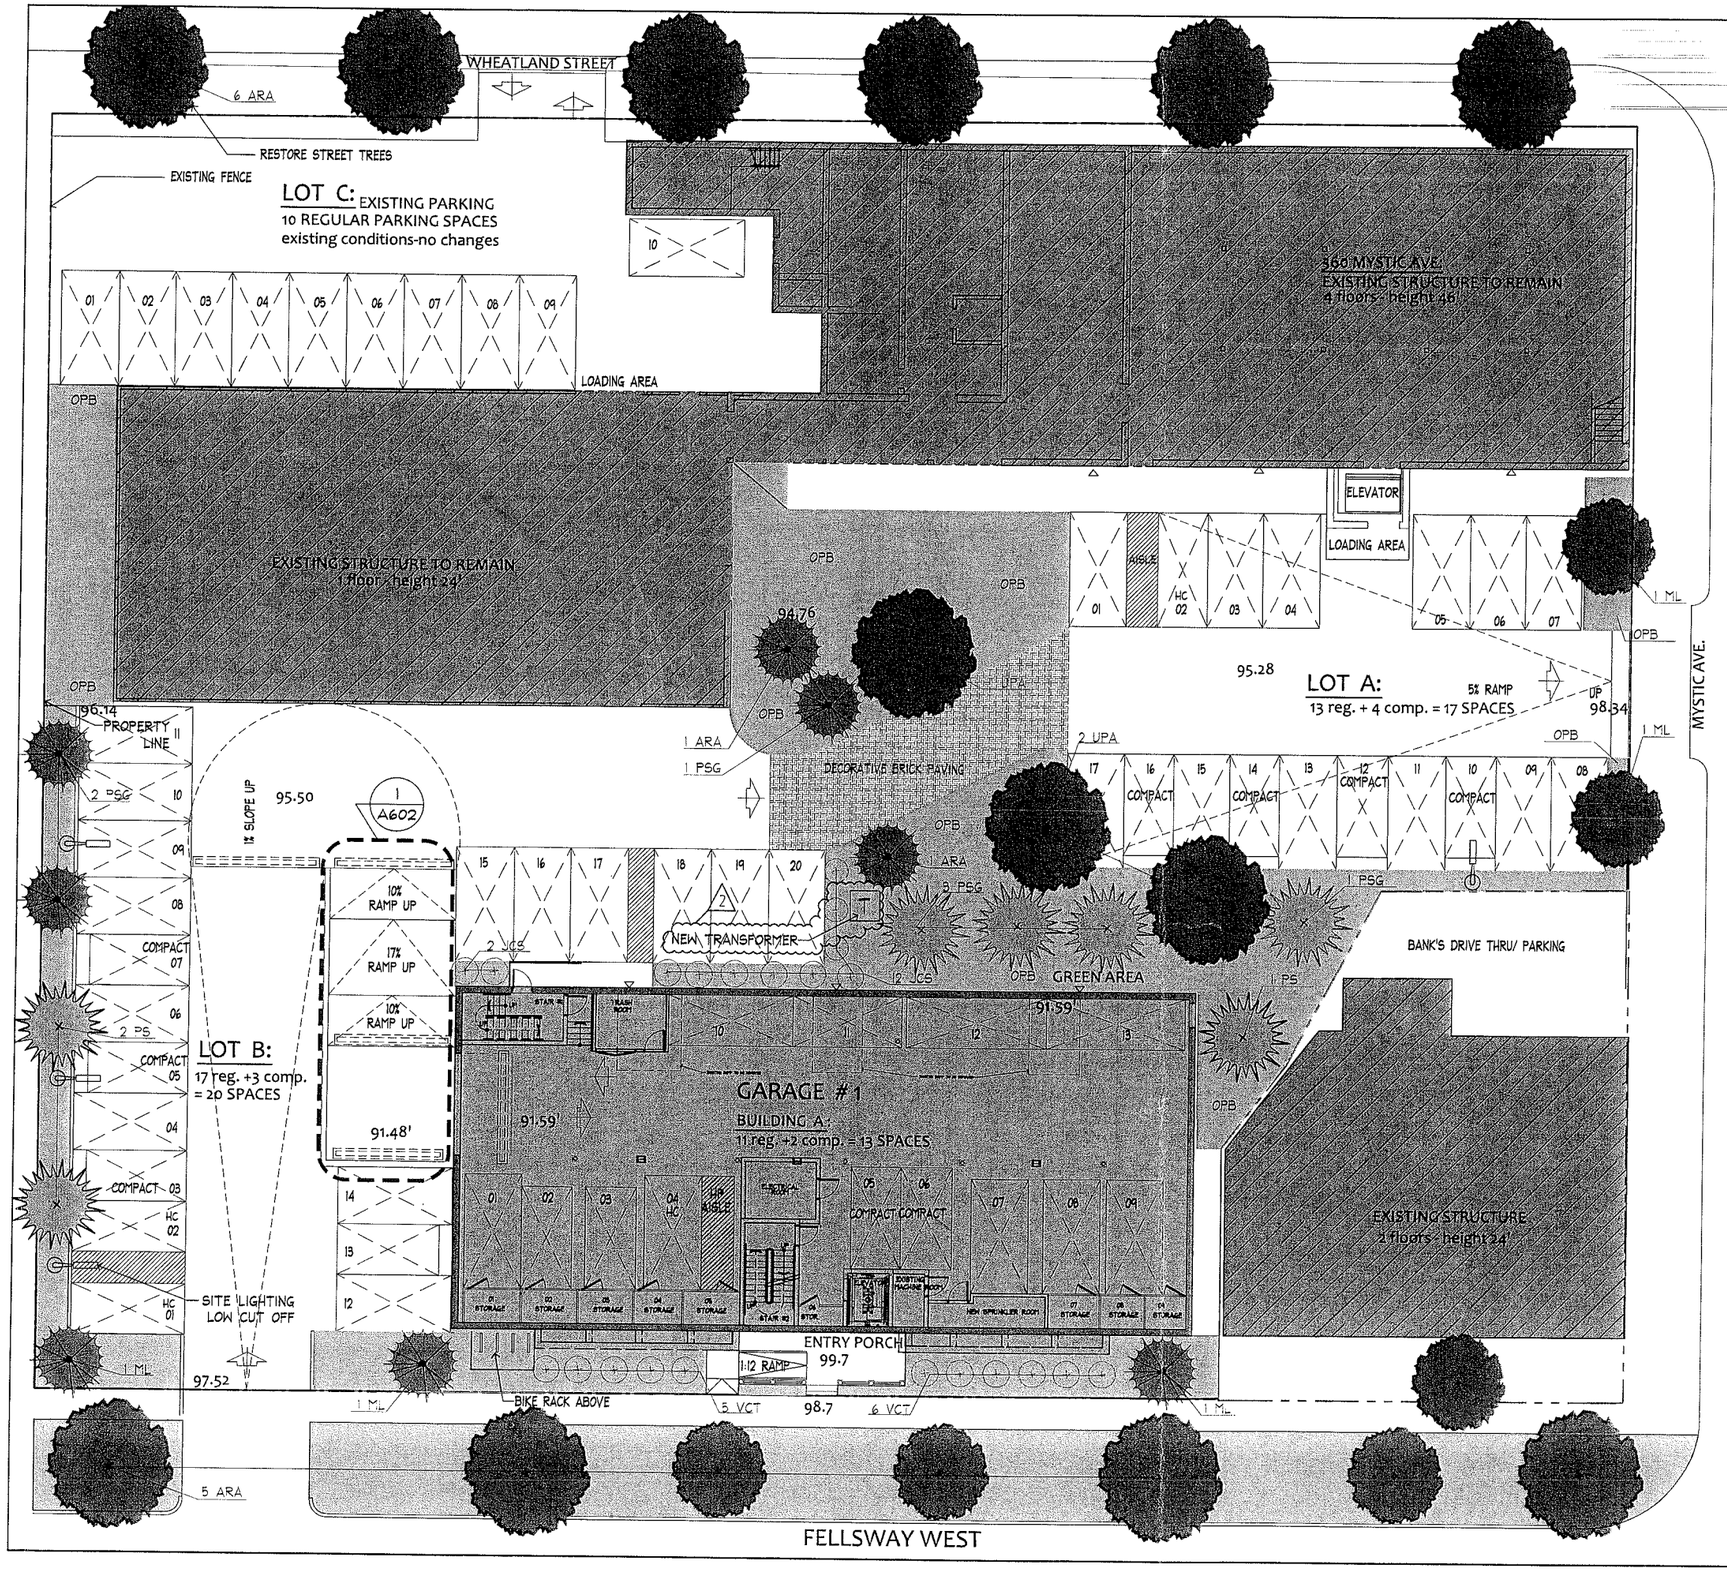

TREE TABLE

QUANT.	SYMBOL	SCIENTIFIC NAME	COMMON NAME	SIZE	REMARKS
13	ARA	ACER RUBRUM AUTUMN FLAME	AUTUM FLAME RED MAPLE	2.5"-3" CAL.	B + B
1	FP	FRAXINUS PENNSYLVANICA BURNET	BURNET GREEN ASH	2.5"-3" CAL.	B + B
5	ML	MAGNOLIA LOEBNERI SPRING SNOW	SPRING SNOW LOEBNER MAGNOLIA	2.5"-3" CAL.	B + B
6	PSG	PRUNUS SARGENTI	PINK SARGENT CHERRY	2.5"-3" CAL.	B + B
3	PS	PINUS STROBUS	EASTERN WHITE PINE	6'-7' HGT.	B + B
3	UPA	ULMUS PARVIFOLIA ALLEE	ALLEE CHINESE ELM	2.5"-3" CAL.	B + B

SHRUB TABLE

QUANT.	SYMBOL	SCIENTIFIC NAME	COMMON NAME	SIZE	REMARKS
60	JCS	JUNIPERUS CHINENSIS SARGENTI	GREEN SARGENT JUNIPER	15"-24" HGT.	B+B - 2.5' O.C
16	VTC	VIBURNUM TRILOBUM COMPACTUM	DWARF AMERICAN CRANBERRY BUSH	3'-4' HGT.	4' O.C

NOTE: ORNAMENTAL BEDS SHOWN THROUGHOUT O.P.B.

ORNAMENTAL GRASS, PERENNIAL AND BULB TABLE

QUANT.	SYMBOL	SCIENTIFIC NAME	COMMON NAME	SIZE	REMARKS
2	PAH	PENNISETUM ALOPECUROIDES HAMELN	DWARF FOUNTAIN GRASS	2 GAL	24" O.C.
1	ATA	ACHILLEA X MOONSHINE	MOONSHINE YARROW	1 GAL	15" O.C.
1	HHR	HEMEROCALLIS HAPPY RETURNS	HAPPY RETURNS DAY LILLY	1 GAL	15" O.C.
1	RFG	RUDBECKIA FULGIDA GOLDSTURM	BLACK-EYED SUSAN	1 GAL	15" O.C.
1	SNM	SALVIA NEMOROSA MAINACHT	MAINACHT PURPLE SAGE	1 GAL	12" O.C.
1	SAJ	SEDUM AUTUMN JOY	AUTUMN JOY SEDUM	1 GAL	18" O.C.
2	DAF	NARCISSUS KING ALFRED	KING ALFRED DAFFODIL	TOP SIZE	12" O.C.
2	LET	TULIPA LILY FLOWERED	RED LILY FLOWERED TULIP	TOP SIZE	12" O.C.

AS PERMITTED

100 Fellsway West

SOMERVILLE, MA

Neshamkin French Architects, Inc.
ARCHITECTS PRESERVATION PLANNERS DEVELOPMENT CONSULTANTS
5 Monument Square tel. 617.242.7422
Charlestown, MA. 02129 fax 617.242.7434

Stamped By:
Drawn By:
Checked By:
Date: 08/14/2009

Revisions

1		11-19-09
2	TRANSFORMER	03-08-10

Project No 0806
File Name
Drawing Title: LANDSCAPE PLAN

AS PERMITTED

Sheet No. L-100

Scale: 3/32" = 1'-0"

AS PERMITTED

100 Fellsway West

SOMERVILLE, MA

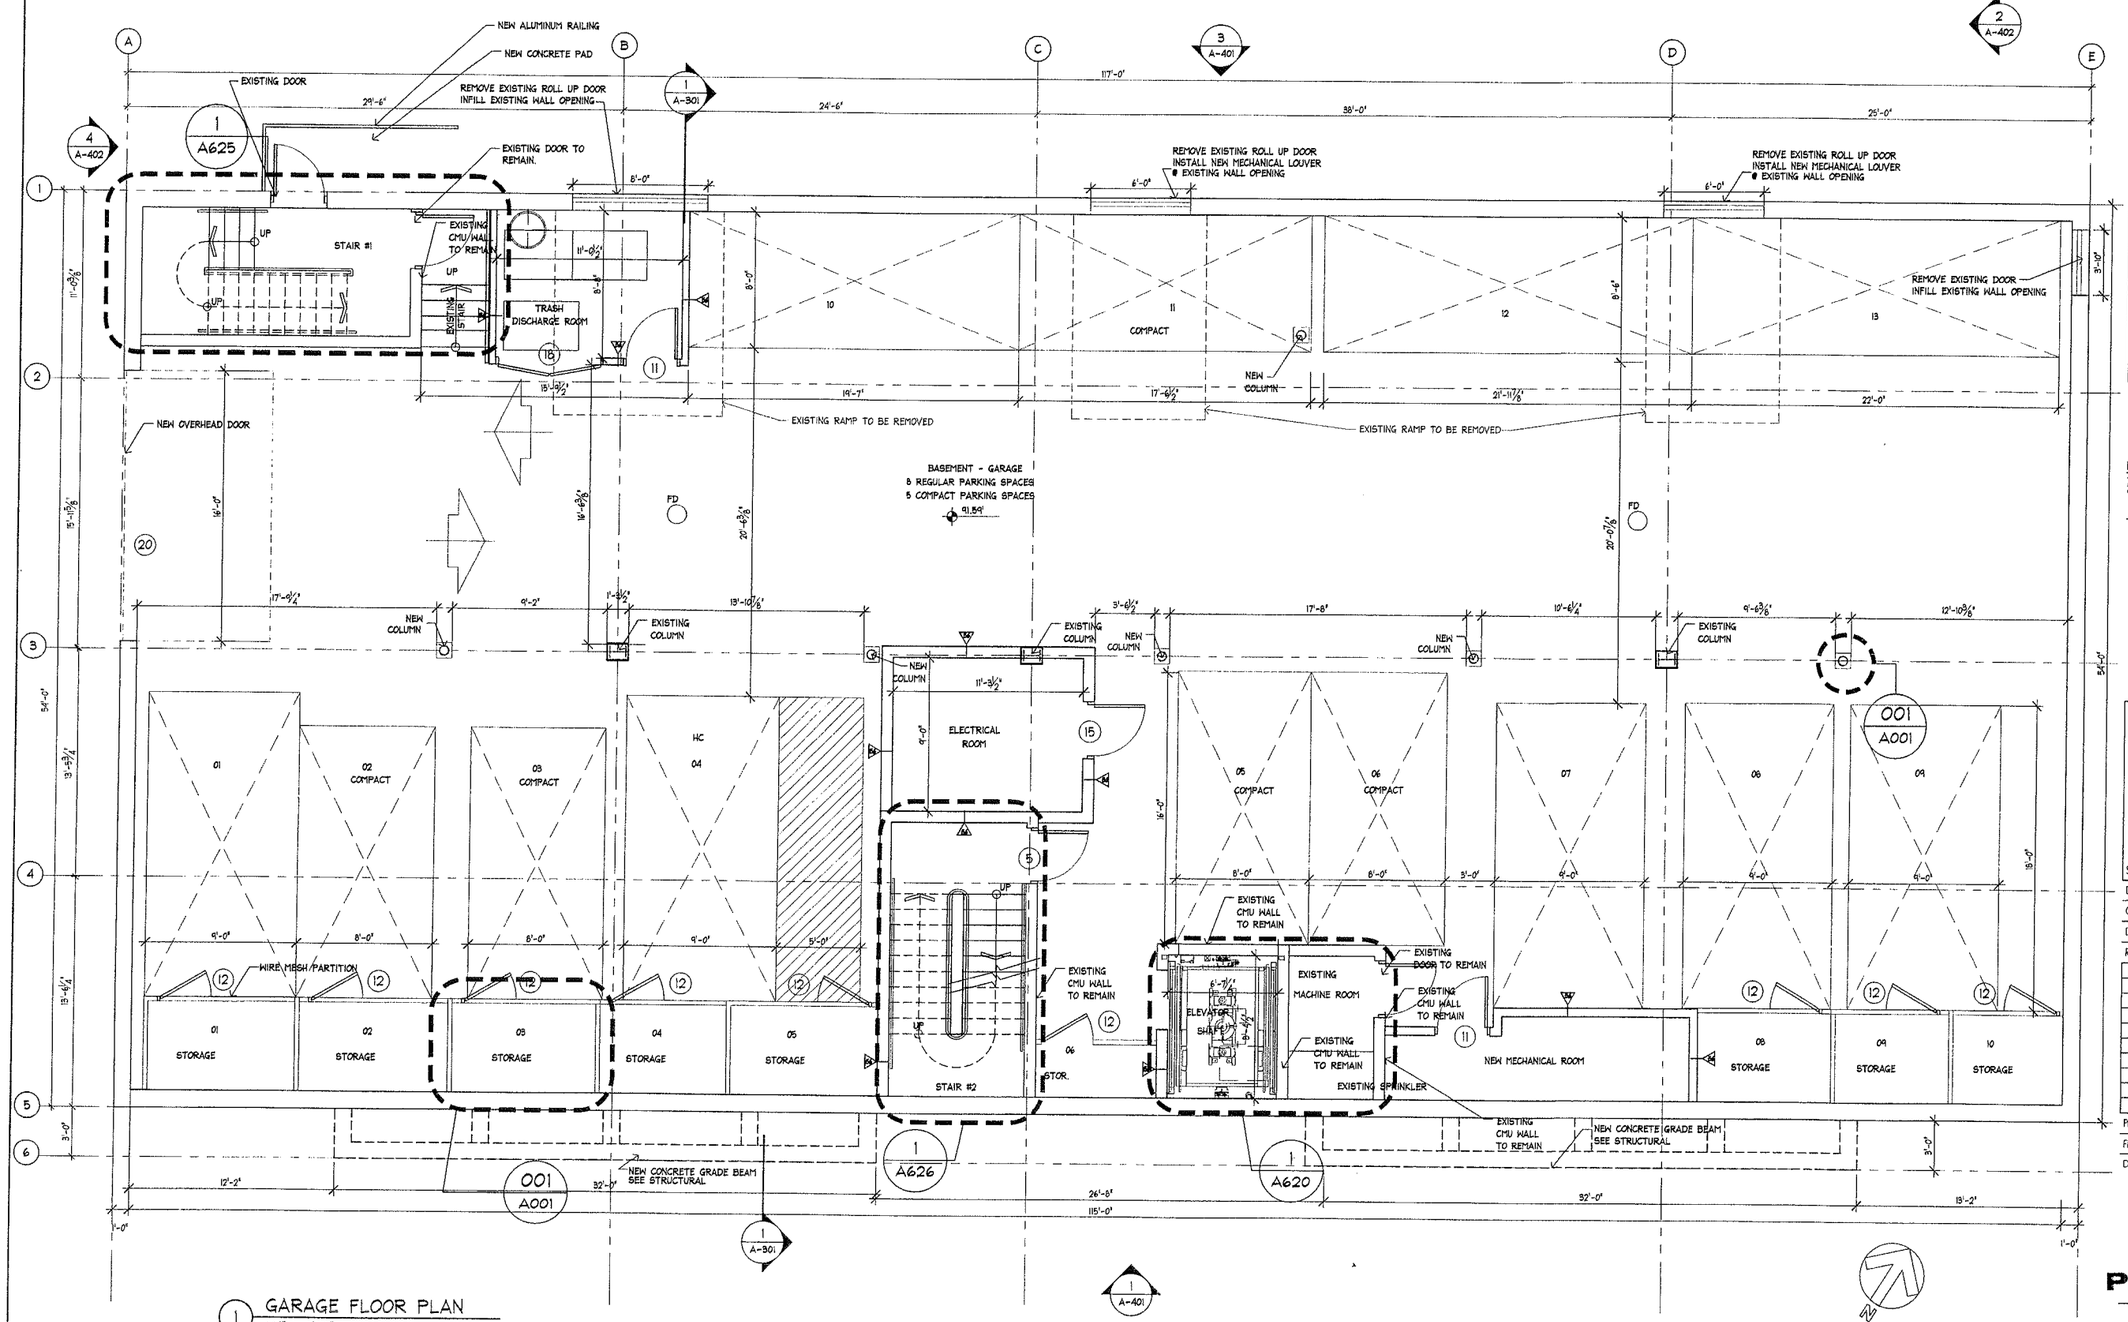

1 GARAGE FLOOR PLAN
1/4" = 1'-0"

Neshamkin French Architects, Inc.
ARCHITECTS PRESERVATION PLANNERS DEVELOPMENT CONSULTANTS
5 MONUMENT SQUARE
CHARLESTOWN, MA. 02129
Tel. 617.242.7422
Fax 617.242.7424

Stamped By:

Drawn By:

Checked By:

Date: 08/14/2009

Revisions

1		11-19-09

Project No 0806

File Name:

Drawing Title: GARAGE FLOOR PLAN

AS PERMITTED

Sheet No A-100

Scale: 1/4" = 1'-0"

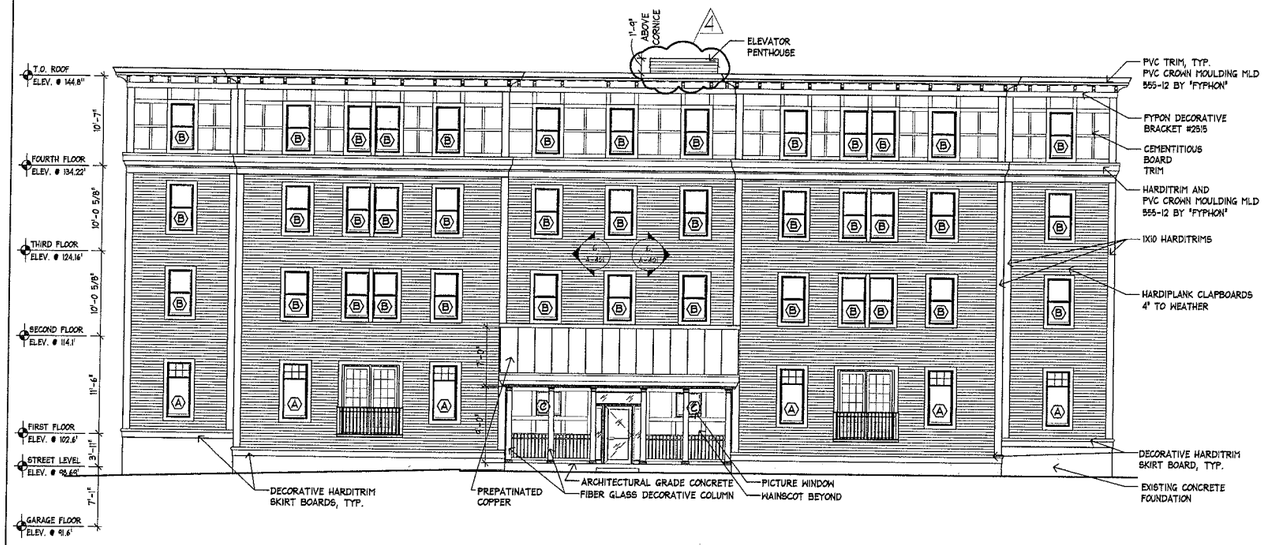

1 SOUTH ELEVATION
1/8" = 1'-0"

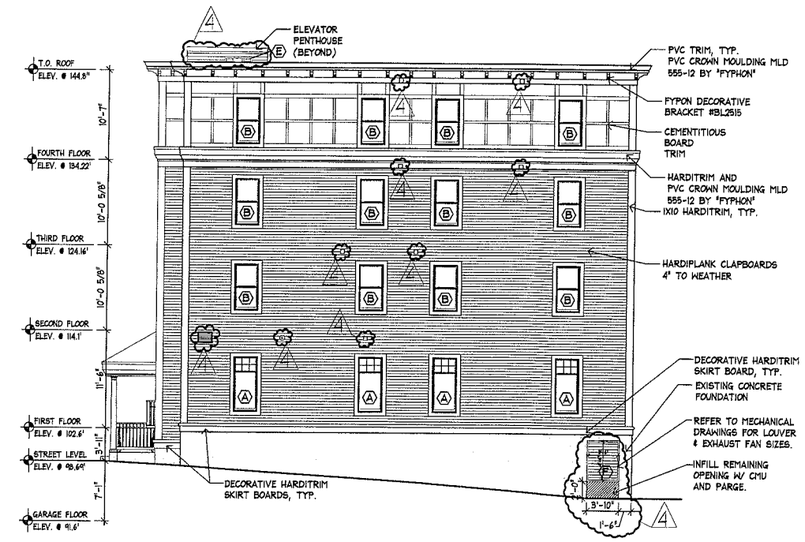

2 EAST ELEVATION (ADJACENT TO BANK)
1/8" = 1'-0"

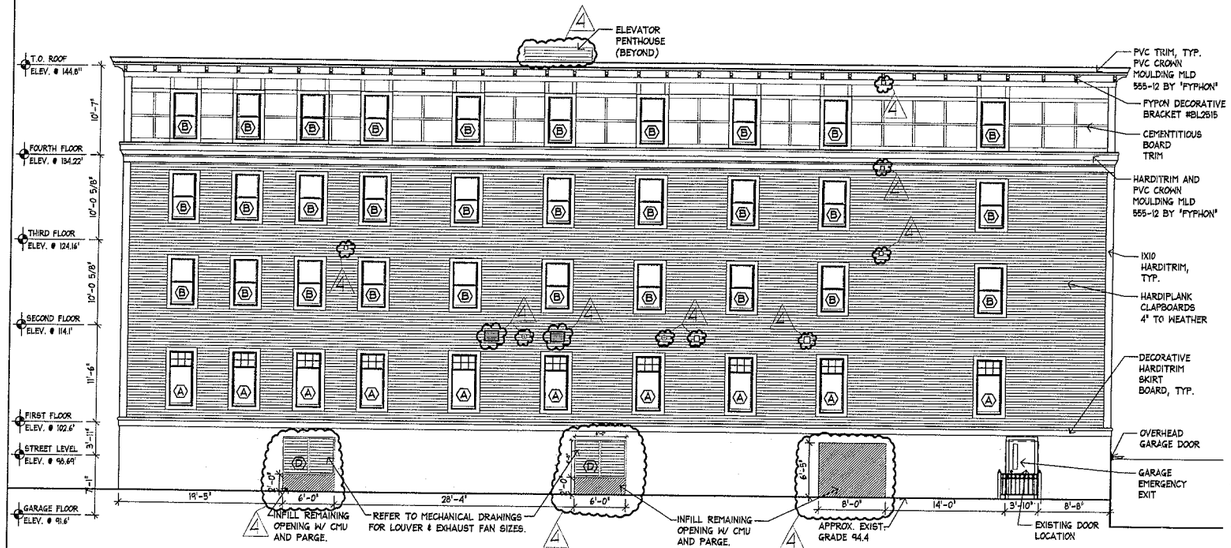

3 NORTH ELEVATION
1/8" = 1'-0"

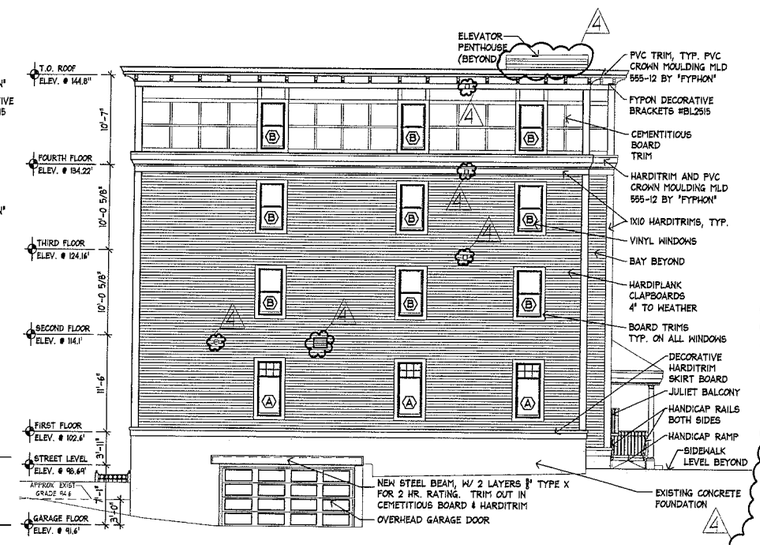

4 WEST ELEVATION
1/8" = 1'-0"

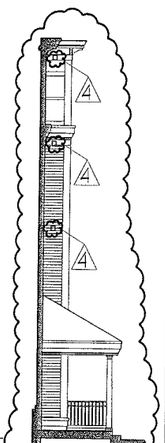

6 INTERIOR BAY ELEVATION (TYP.)
1/8" = 1'-0"

LEGEND: (SEE ELEVATIONS FOR SYMBOL LOCATIONS)

- KITCHEN OR RESTROOM EXHAUST (1st FLOOR)
- HVAC INTAKE / VENT
- DRYER VENT
- HVAC LOUVER

AS PERMITTED

100 Fellsway West

SOMERVILLE, MA

Neshamkin French Architects, Inc.
ARCHITECTS PRESERVATION PLANNERS DEVELOPMENT CONSULTANTS
8 Monument Square
Charlestown, MA 02129
tel. 617.242.7422
fax 617.242.7424

REGISTERED ARCHITECT JOHN W. FRENCH No. 5758 CHARLESTOWN, MA COMMONWEALTH OF MASSACHUSETTS

08/14/2009

1	ADDENDUM #9	11-19-09
2	requested by Planning Dept	03-17-10
3	requested by ISD	04-05-10
4	indicates changes from origina	04-13-10
	Planning Board Approval	

0806

ELEVATIONS

AS PERMITTED

A-401

1/8" = 1'-0"