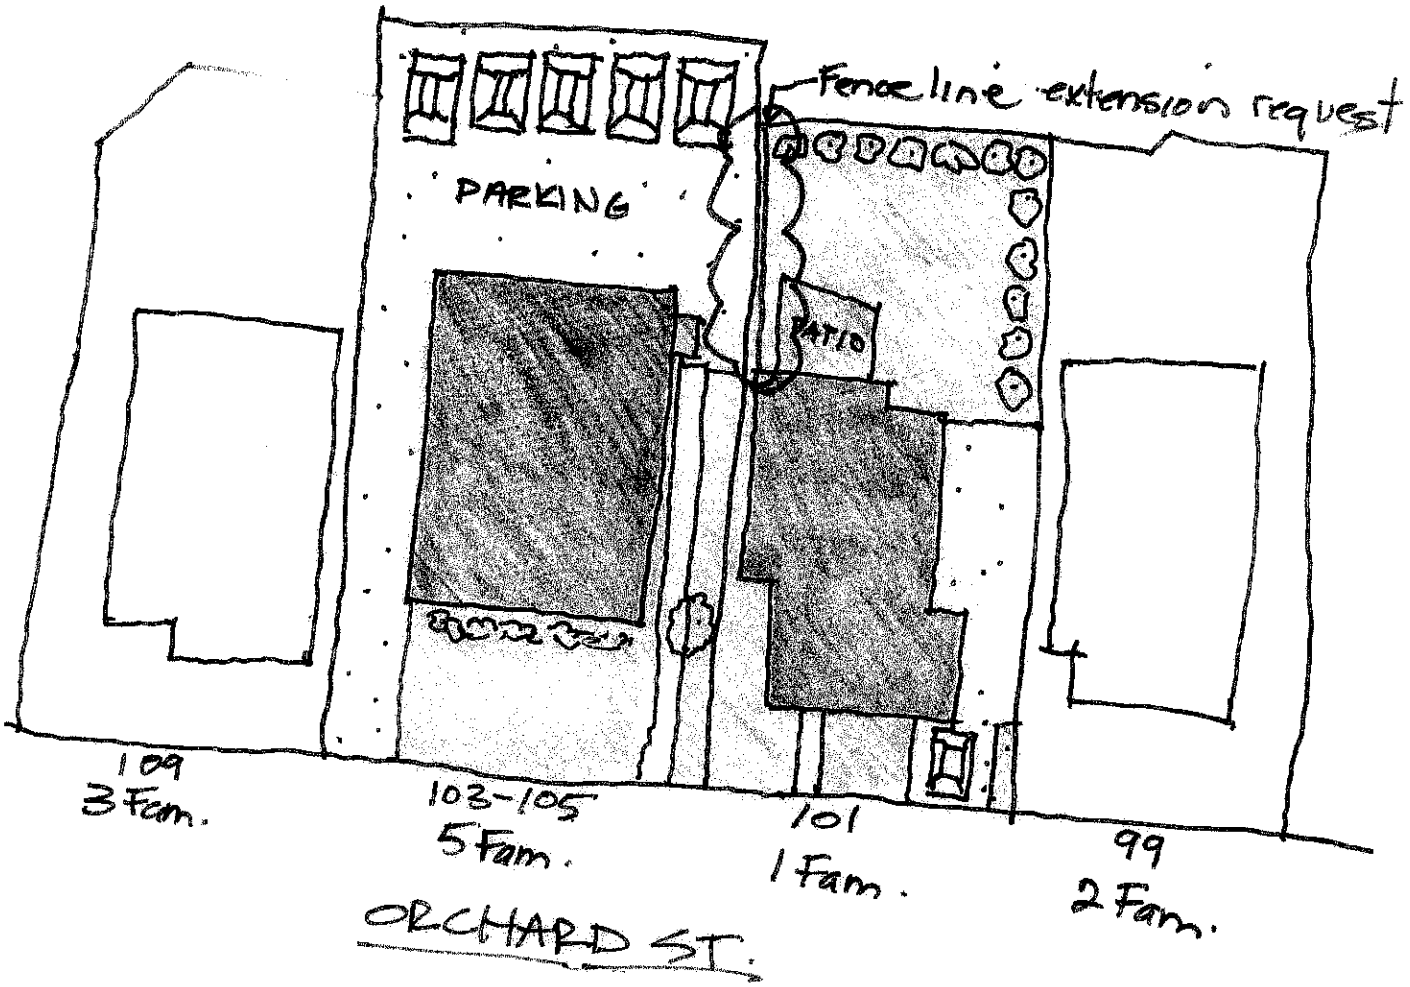
Fence line extension request
PARKING
PATIO
109
3 Fam.
103-105
5 Fam.
101
1 Fam.
99
2 Fam.
ORCHARD ST.

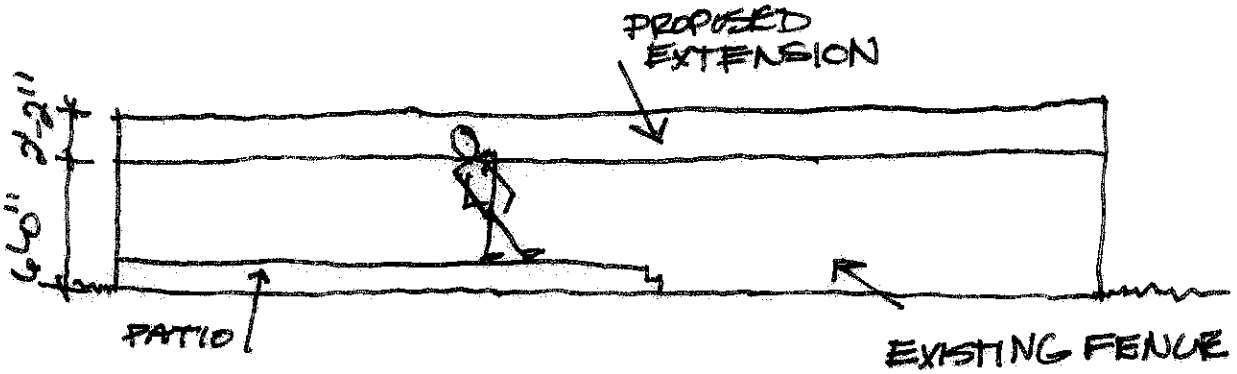
PROPOSED EXTENSION
2'-2"
6'-0"
PATIO
EXISTING FENCE

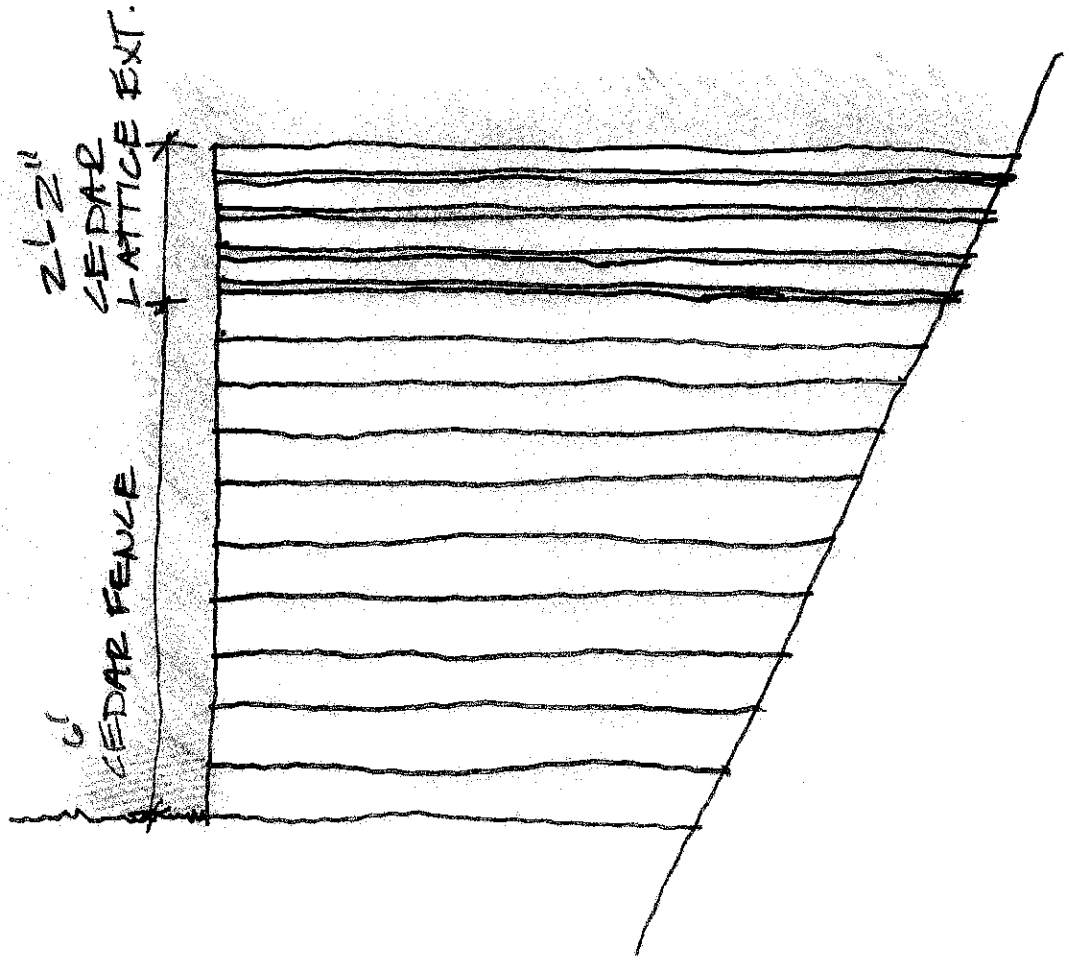
2'-2"
CEDAR LATTICE EXT.
CEDAR FENCE