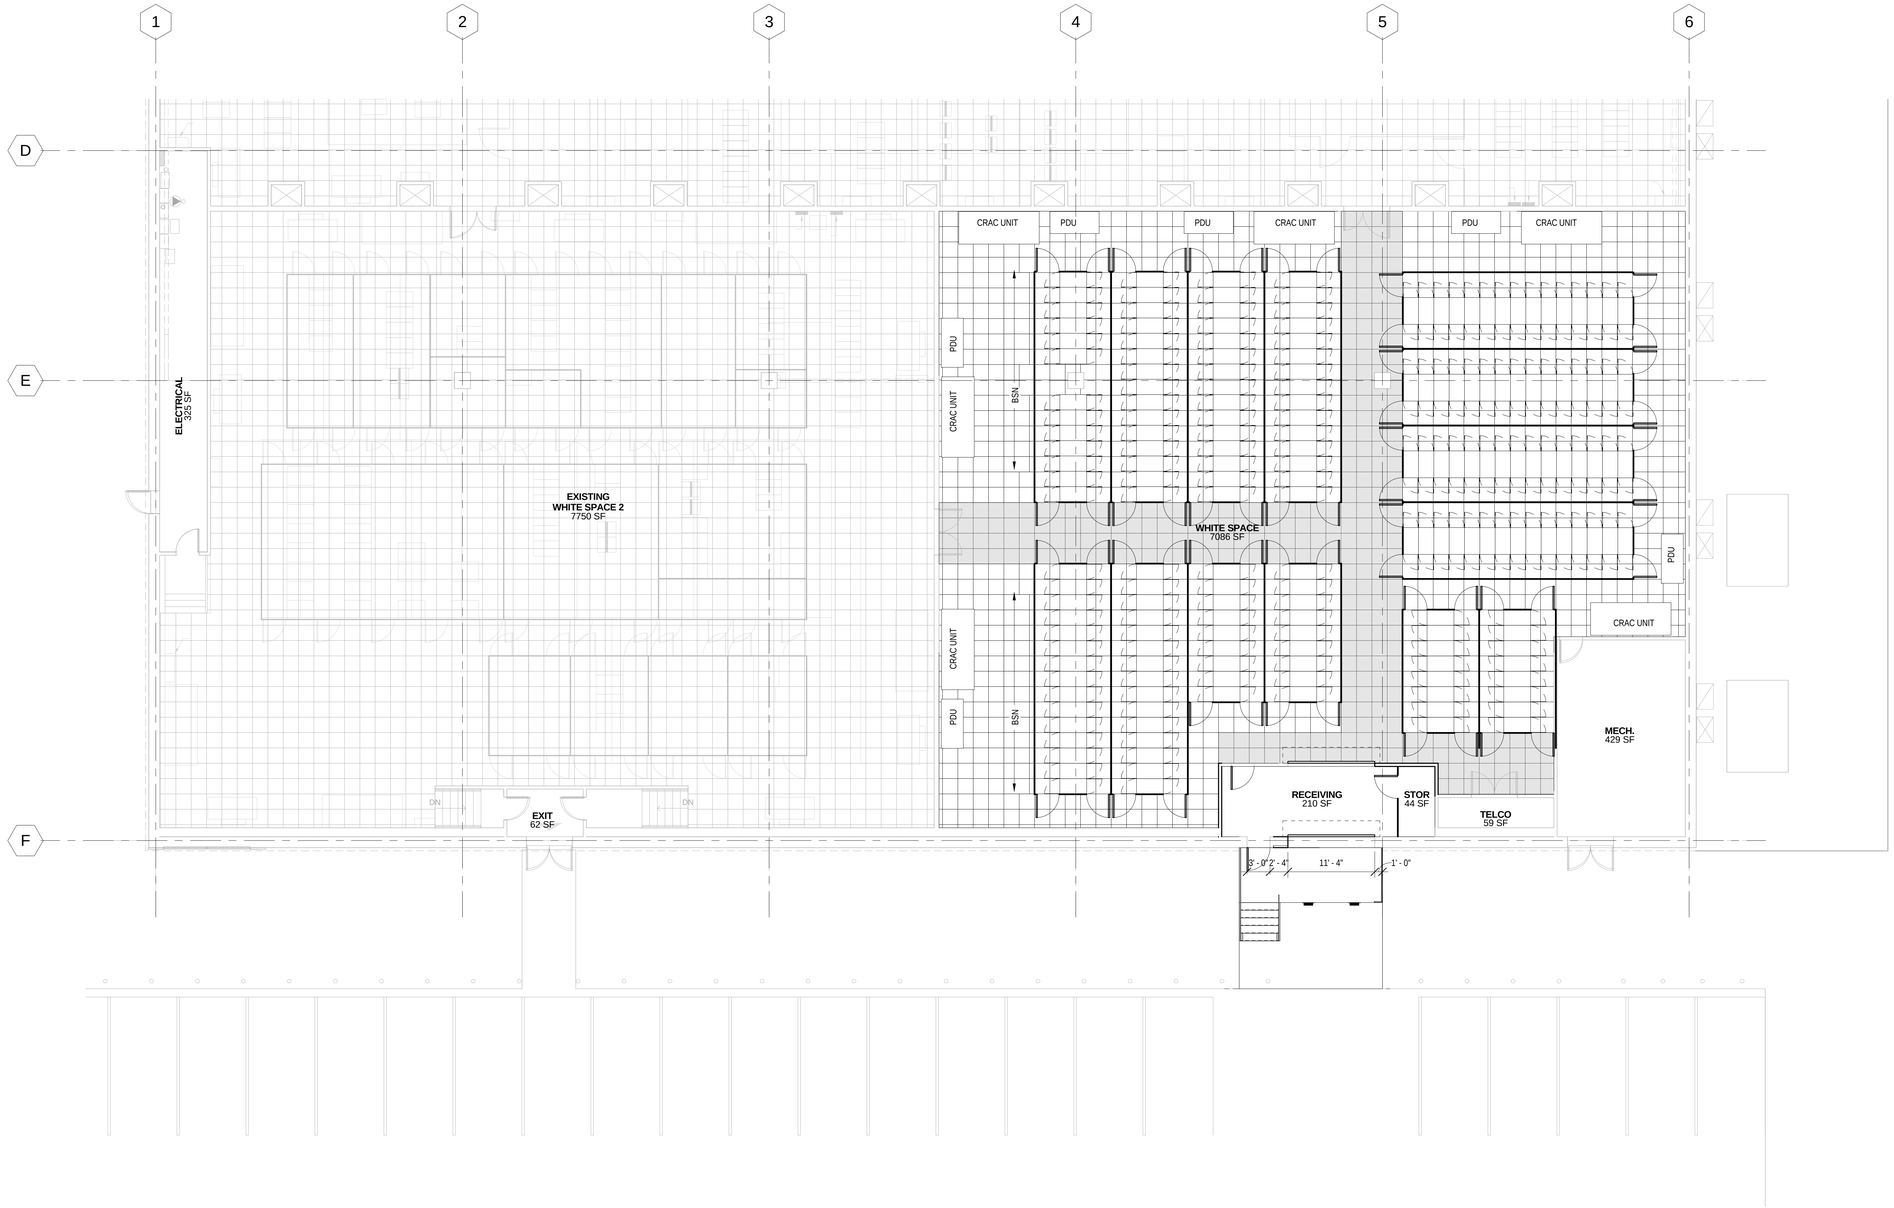

02 A2.0 FLOOR PLAN
1/8" = 1'-0"

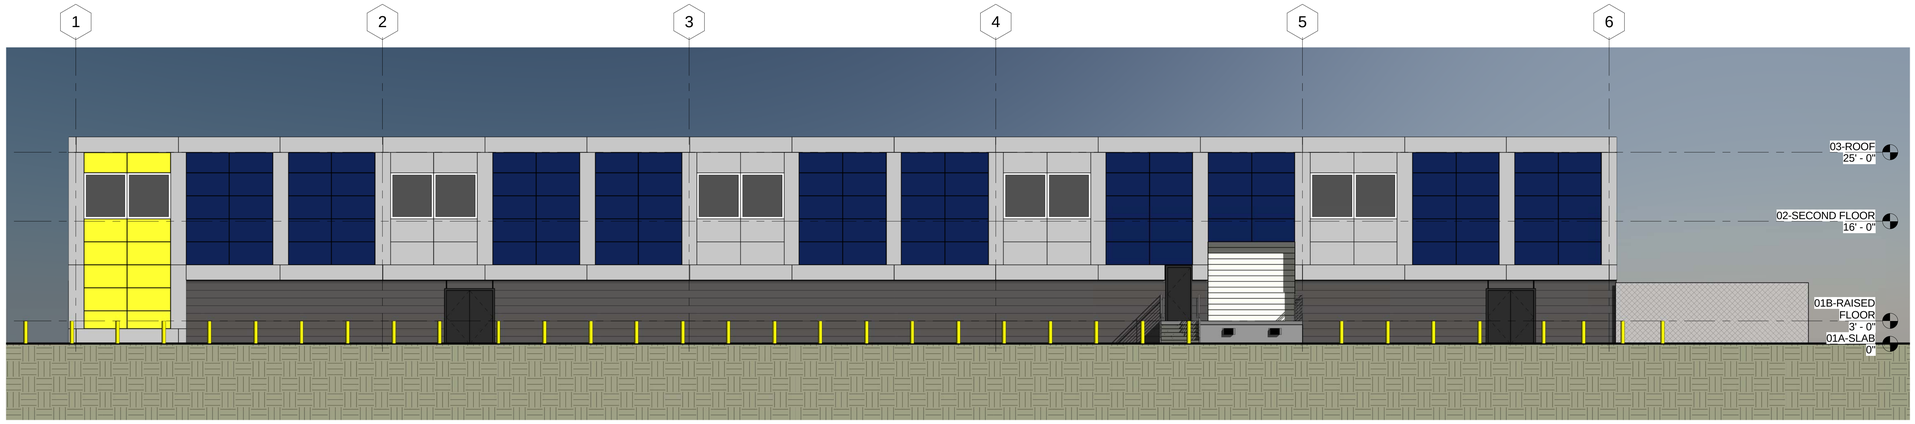

01 A2.0 ELEVATION
1/8" = 1'-0"

PIEPER O'BRIEN HERR ARCHITECTS

3000 ROYAL BOULEVARD SOUTH
ALPHARETTA, GA 30022
770.569.1706 FAX 569.1786

THIS DRAWING IS THE PROPERTY OF PIEPER O'BRIEN HERR ARCHITECTS LTD AND IS NOT TO BE REPRODUCED IN WHOLE OR IN PART. IT IS NOT TO BE USED ON ANY OTHER PROJECT AND SHALL BE RETURNED UPON REQUEST. COPYRIGHT AS DATED PIEPER O'BRIEN HERR ARCHITECTS LTD.
NOT VALID UNLESS SIGNED AND SEALED.

SCHEMATIC DESIGN

NOT RELEASED FOR CONSTRUCTION

APPROVAL

REVISIONS

REV #	DATE	DESCRIPTION	BY

INTERNAP BOSTON CATCHER

SOMERVILLE, MA

PROJECT NO	20-12063
DATE	01-08-13
SHEET TITLE	PLANS
SHEET NO	A2.0