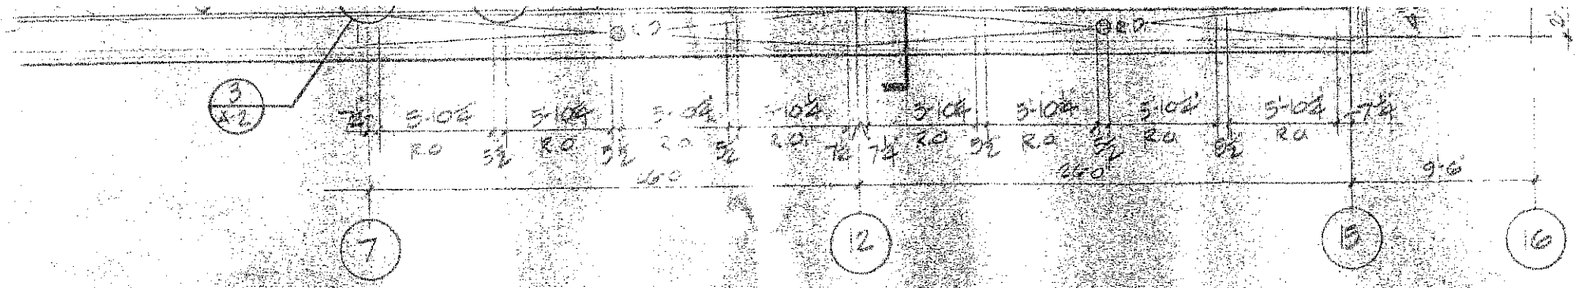

Close up view.

PARTIAL SIXTH FLOOR PLAN

SCALE: 1/8"=1'-0"

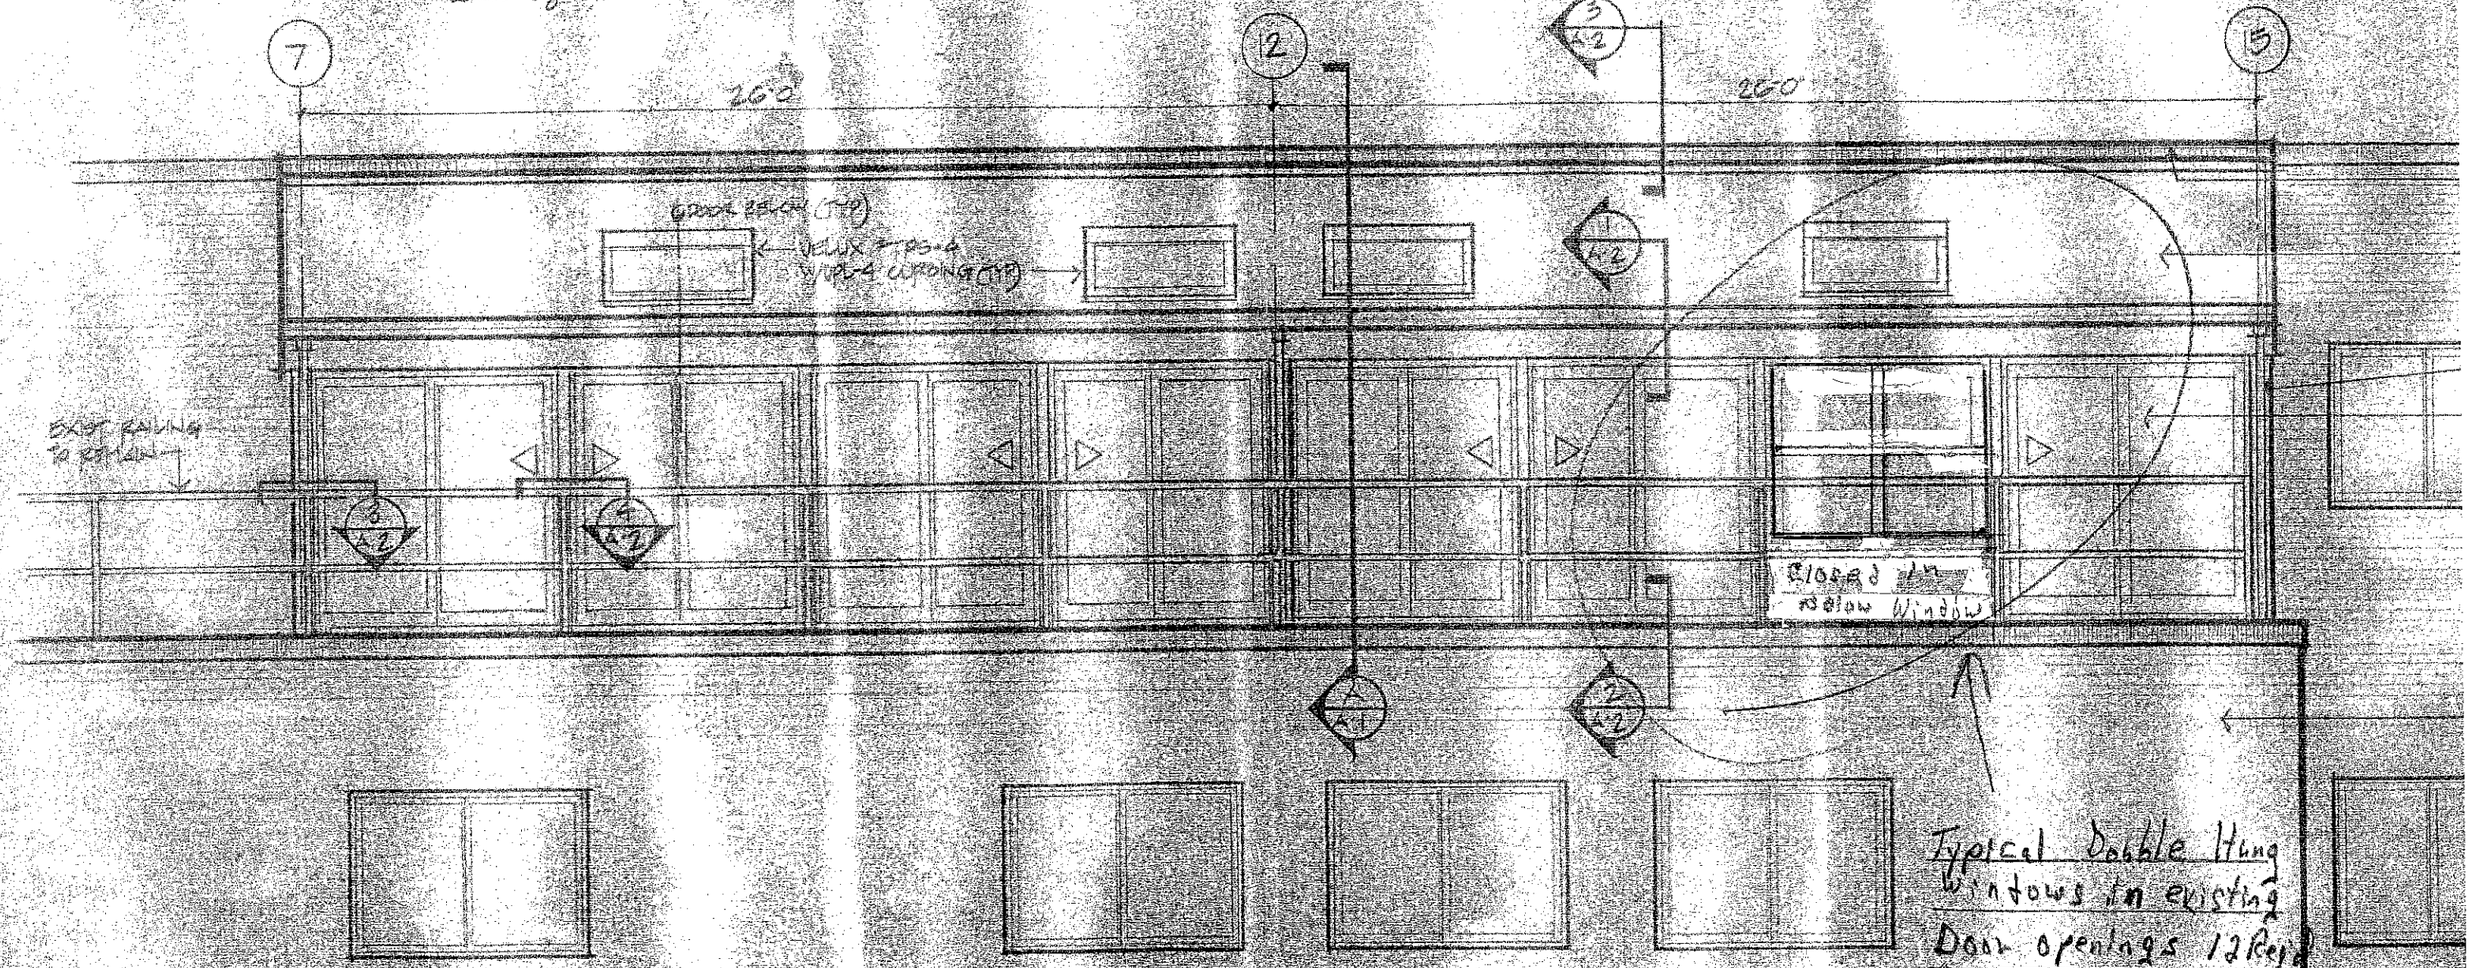

Typical Double Hung Windows in existing Door openings 12 Reqd Bronze to Match Existing

PARTIAL NORTH ELEVATION

SCALE: 1/8"=1'-0"

11-10-13