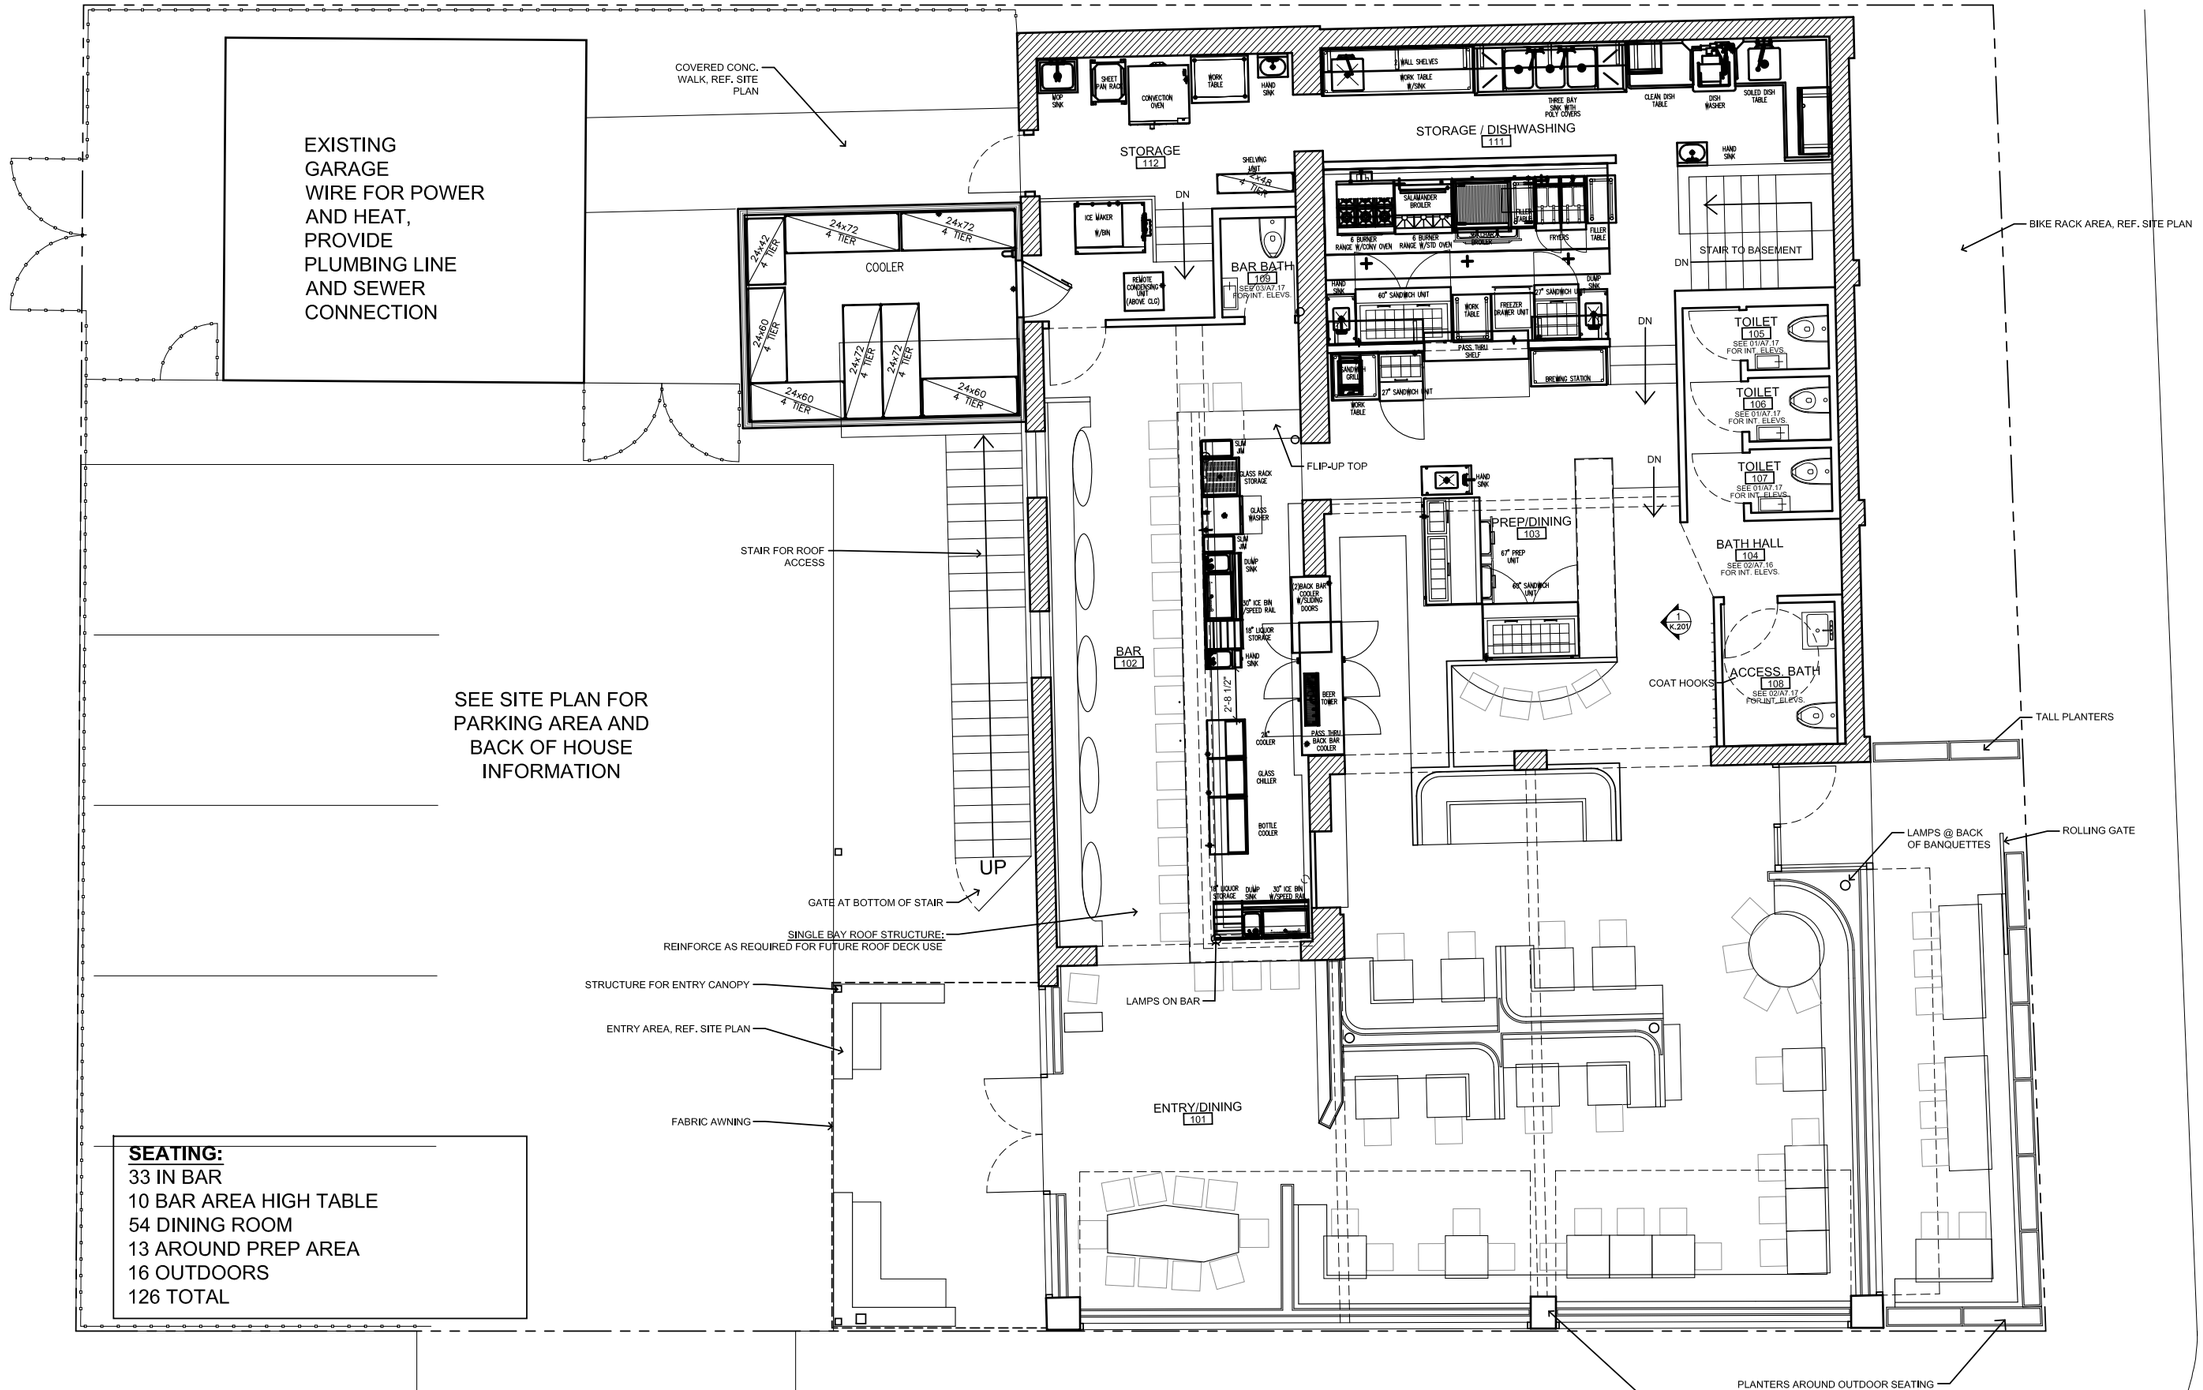

SEATING:
33 IN BAR
10 BAR AREA HIGH TABLE
54 DINING ROOM
13 AROUND PREP AREA
16 OUTDOORS
126 TOTAL

01 PLAN
SCALE:1/4"=1'-0"