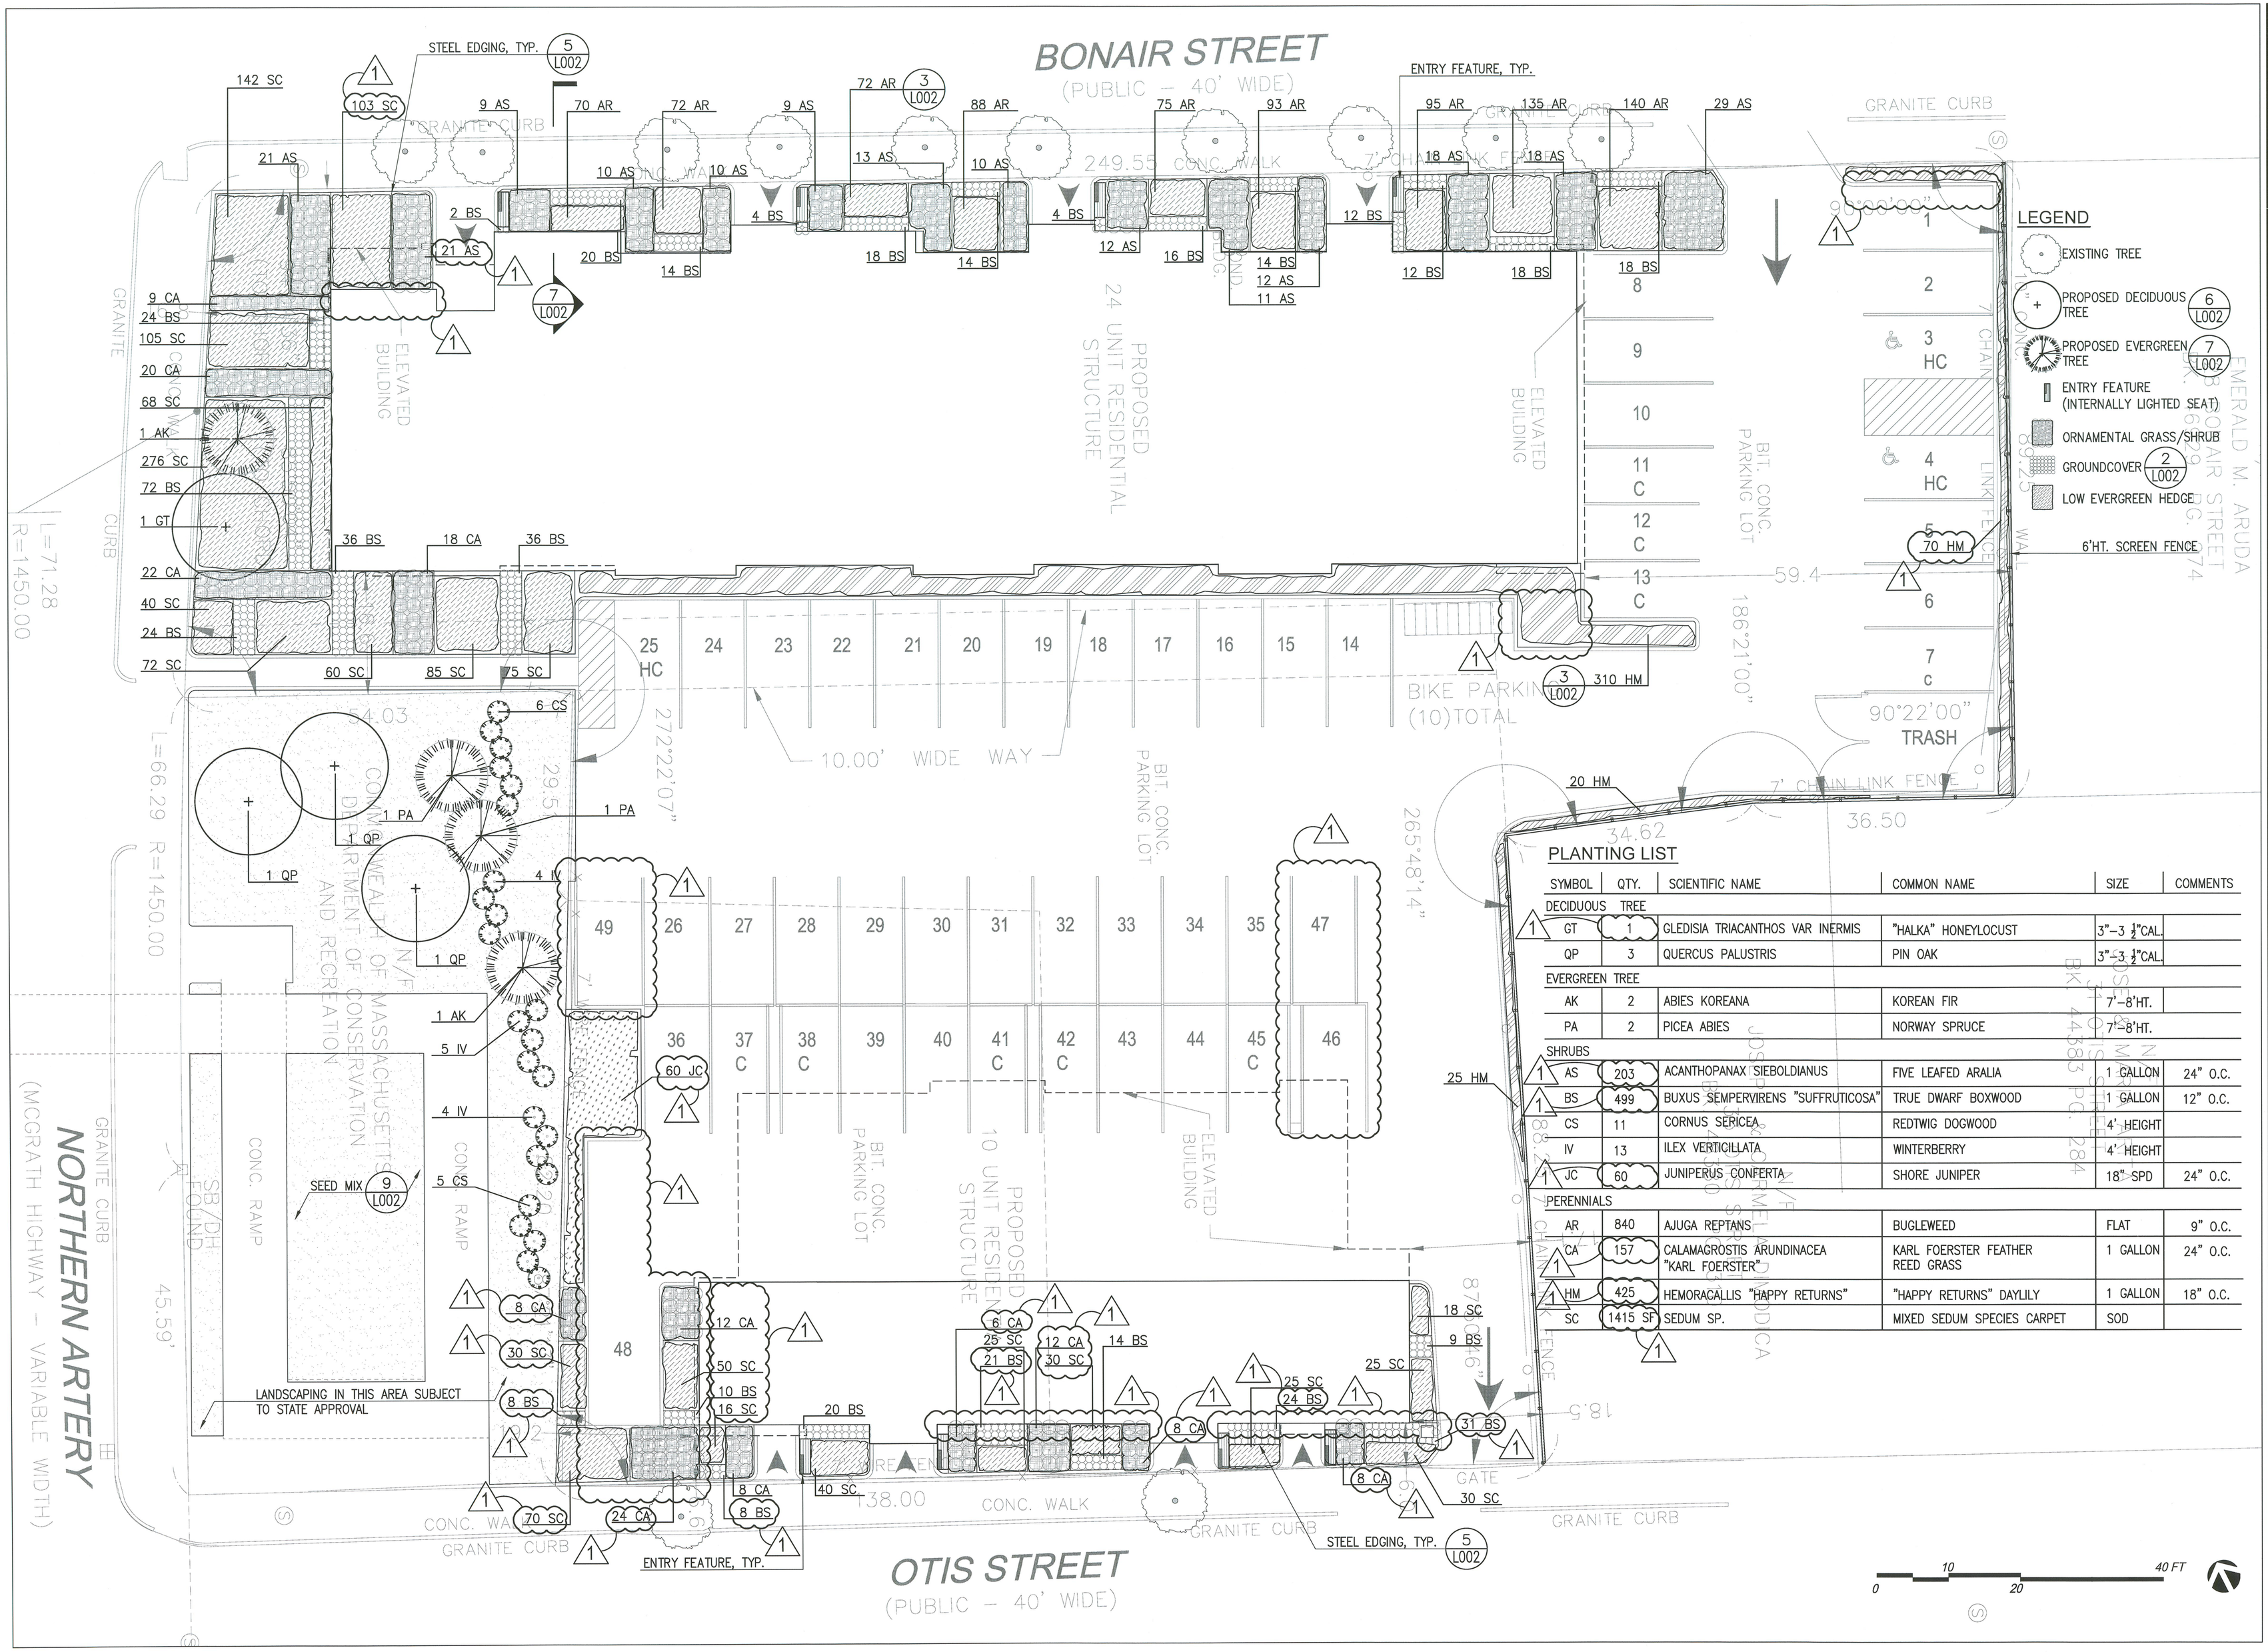

PLANTING LIST

SYMBOL	QTY.	SCIENTIFIC NAME	COMMON NAME	SIZE	COMMENTS
DECIDUOUS TREE					
1 GT	1	GLEDISIA TRIACANTHOS VAR INERMIS	"HALKA" HONEYLOCUST	3"–3 ½"CAL.	
QP	3	QUERCUS PALUSTRIS	PIN OAK	3"–3 ½"CAL.	
EVERGREEN TREE					
AK	2	ABIES KOREANA	KOREAN FIR	7'–8'HT.	
PA	2	PICEA ABIES	NORWAY SPRUCE	7'–8'HT.	
SHRUBS					
1 AS	203	ACANTHOPANAX SIEBOLDIANUS	FIVE LEAFED ARALIA	1 GALLON	24" O.C.
1 BS	499	BUXUS SEMPERVIRENS "SUFFRUTICOSA"	TRUE DWARF BOXWOOD	1 GALLON	12" O.C.
CS	11	CORNUS SERICEA	REDTWIG DOGWOOD	4' HEIGHT	
IV	13	ILEX VERTICILLATA	WINTERBERRY	4' HEIGHT	
1 JC	60	JUNIPERUS CONFERTA	SHORE JUNIPER	18" SPD	24" O.C.
PERENNIALS					
AR	840	AJUGA REPTANS	BUGLEWEED	FLAT	9" O.C.
1 CA	157	CALAMAGROSTIS ARUNDINACEA "KARL FOERSTER"	KARL FOERSTER FEATHER REED GRASS	1 GALLON	24" O.C.
1 HM	425	HEMORACALLIS "HAPPY RETURNS"	"HAPPY RETURNS" DAYLILY	1 GALLON	18" O.C.
SC	1415 SF	SEDUM SP.	MIXED SEDUM SPECIES CARPET	SOD	

ARCHITECT

bh+a

Bargmann Hendrie + Archetype, Inc.
300 A Street
Boston, MA 02210
617 350-0450 Tel

PROJECT NAME

625 McGrath Highway

CLIENT

PROJECT TEAM

Landscape Architect :
Kyle Zick Landscape Architecture, Inc.
36 Bromfield St, Suite 202
Boston, MA 02108
617 451-1018 Tel

REVISIONS

1	1	REVISION #1	05/03/13
2			
3			
4			
5			

DATE

DRAWING TITLE

Planting Plan

DRAWING INFORMATION

MASSACHUSETTS KYLE S. ZICK REGISTERED LANDSCAPE ARCHITECT

March 19, 2013
DATE OF ISSUE

DESCRIPTION

1" = 10'-0"
SCALE

Y.JL
DRAWN BY

PROJECT #

FILE NAME

DRAWING NUMBER

L001

Copyright BH+A, Inc.